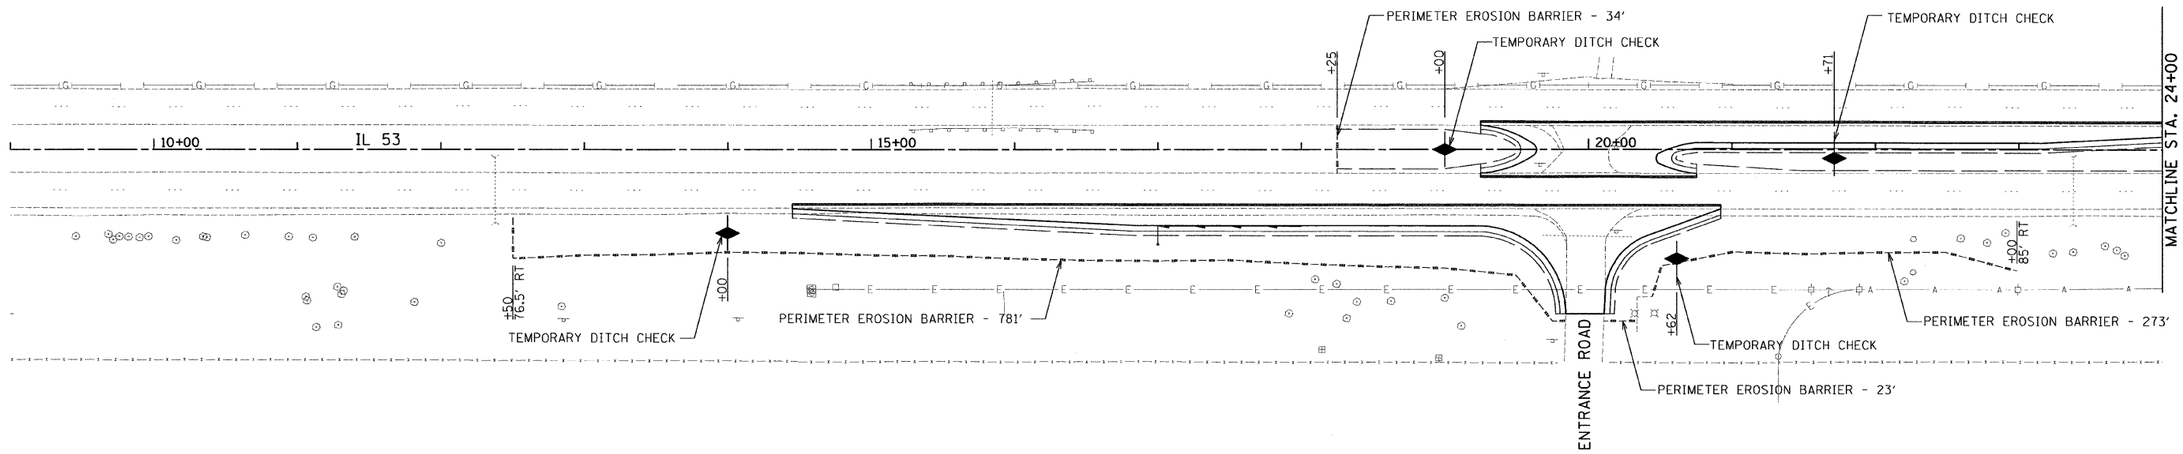

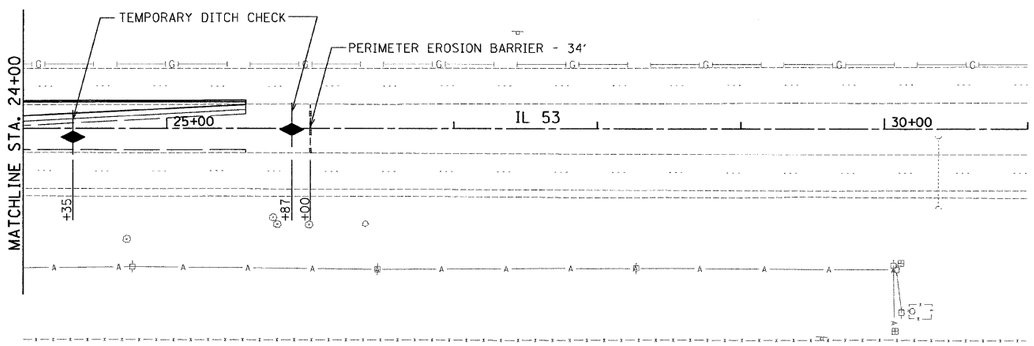

USER NAME = _USER_	DESIGNED - EF	REVISED -	**STATE OF ILLINOIS DEPARTMENT OF TRANSPORTATION**	**IL 53 AT MIDEWIN NATIONAL TALLGRASS PRAIRIE EROSION CONTROL PLAN**	
	DRAWN - EF	REVISED -			
PLOT SCALE = 50.0045 ' / IN.	CHECKED - RS	REVISED -			
PLOT DATE = 3/26/2010	DATE - 03/26/2010	REVISED -		SCALE: 50 | SHEET NO. 1 OF 1 SHEETS | STA. 9+00 TO STA. 31+00	

F.A.P. RTE.	SECTION	COUNTY	TOTAL SHEETS	SHEET NO.
846	5N	WILL	26	8
		CONTRACT NO. 60G46		
	ILLINOIS FED. AID PROJECT			

h:_jobs\2009\2009302\23\cad\sheet\dgn\00\D1602G46-sht-eros.dgn