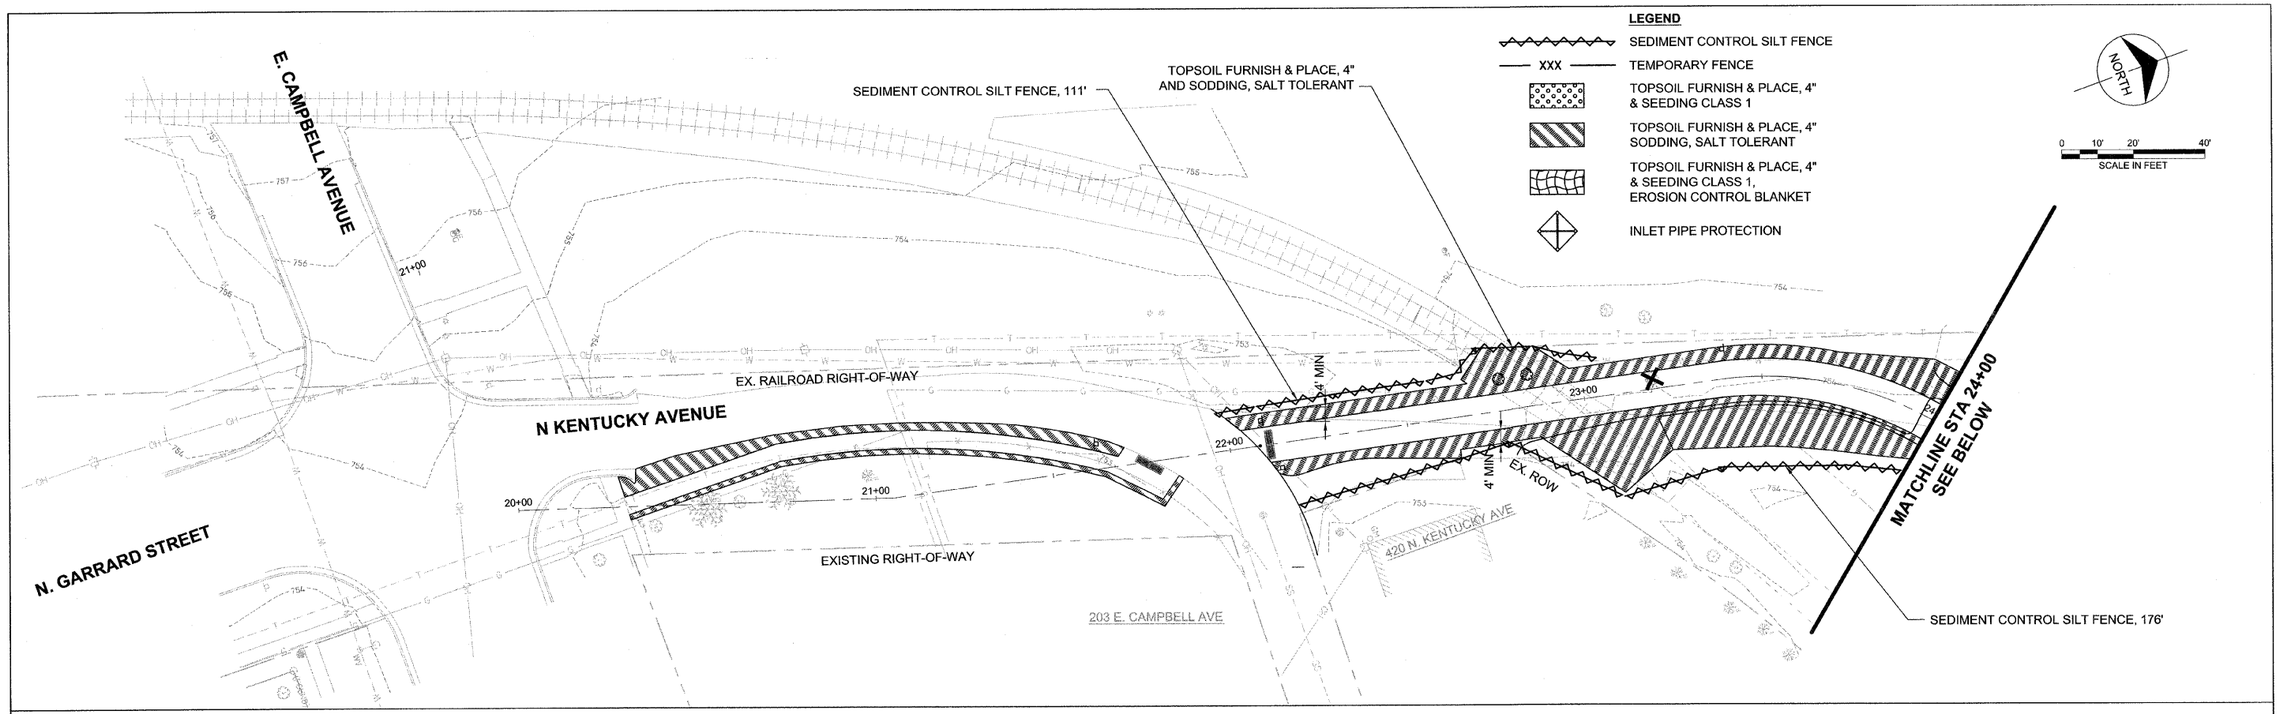


**INTENDED SEQUENCE**

1. PLACEMENT OF PERIMETER EROSION CONTROL PRIOR TO THE COMMENCEMENT OF ANY WORK. REFERENCE SEDIMENT CONTROL, SILT FENCE DETAIL AND STANDARD.
2. EXCAVATION ALONG PROJECT LIMITS AND REMOVAL OF EXISTING SIDEWALK.
3. CONSTRUCTION OF SHARED USE PATH AND PROPOSED SIDEWALK.
4. GRADING OF EMBANKMENT AND DITCHES
5. TEMPORARY EROSION CONTROL PLACEMENT AND MAINTENANCE.
6. FINAL GRADING AND SHAPING.
7. REMOVAL AND CLEAN UP OF TEMPORARY EROSION CONTROL MEASURES.
8. PLACEMENT OF PERMANENT EROSION CONTROL MEASURES.

PLAN / PROFILE — SURVEYED, PLOTTED, ALIGNMENT CHECKED, BM. NOTED, NOTE BOOK, NO., DATE, BY

| | | | |
|---|---|---|---|
| FILE NAME = | USER NAME = | DESIGNED — TMS | REVISED — |
| | | DRAWN — TMS | REVISED — |
| | PLOT SCALE = | CHECKED — AJB | REVISED — |
| | PLOT DATE = | DATE — 01-30-2012 | REVISED — |

**STATE OF ILLINOIS**
**DEPARTMENT OF TRANSPORTATION**

**EROSION AND SEDIMENT CONTROL PLAN**
**20+00 TO 29+00**

SCALE:

| F.A.U RTE. | SECTION | COUNTY | TOTAL SHEETS | SHEET NO. |
|---|---|---|---|---|
| ### | 10-00105-00-BT | CHAMPAIGN | 57 | 32 |
| | | CONTRACT NO. 91478 | | |
| FED. ROAD DIST. NO. 5 | ILLINOIS | FED. AID PROJECT | | |