
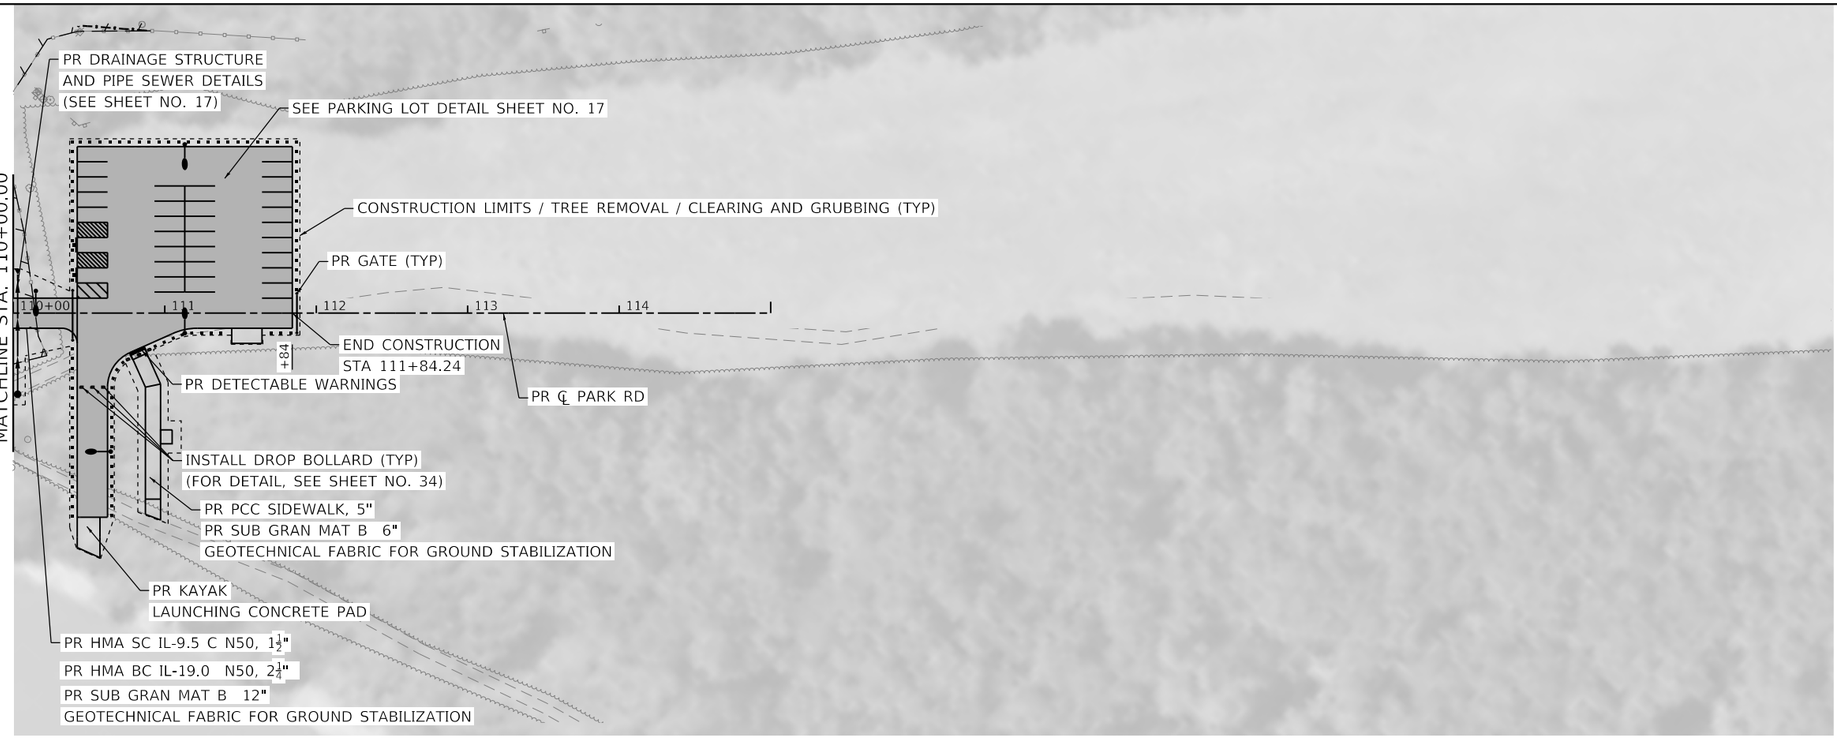


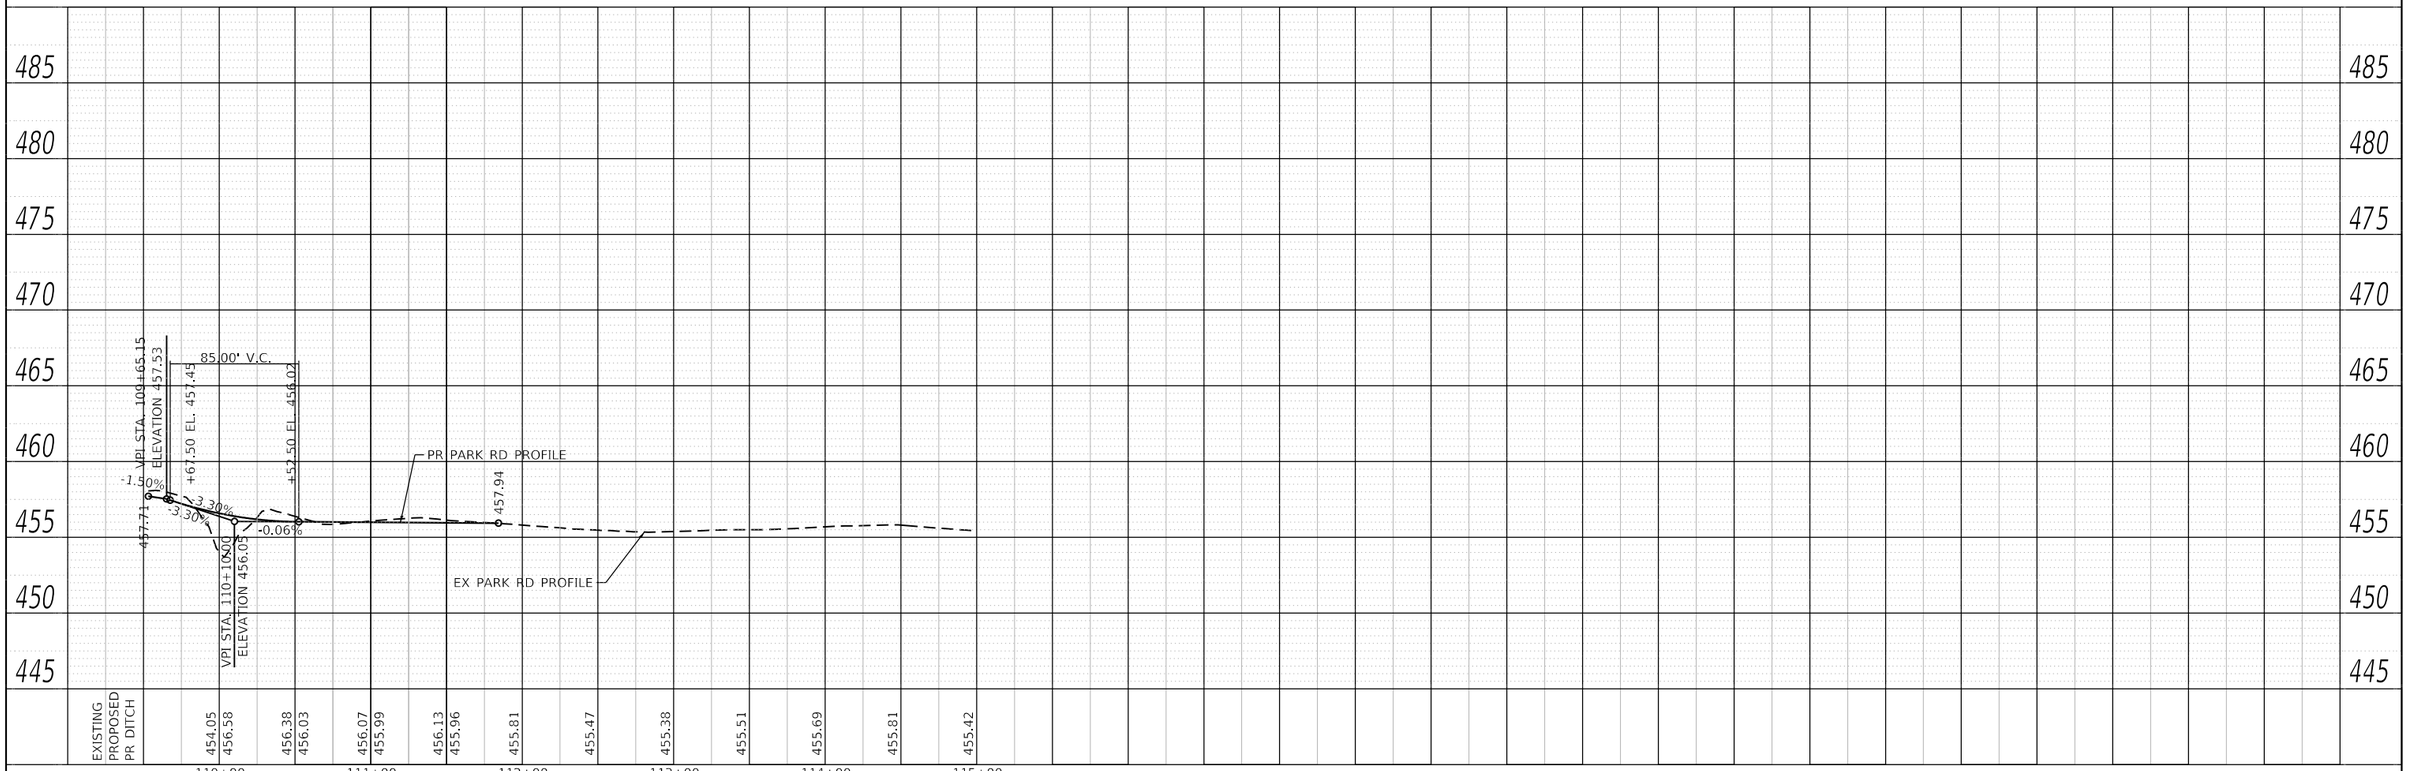

LIN ENGINEERING,LTD. Consulting Engineers Westmont, Illinois	USER NAME = imsid	DESIGNED - IS	REVISED -
		DRAWN - IS	REVISED -
	PLOT SCALE = 100.0000 ' / in.	CHECKED - RC	REVISED -
	PLOT DATE = 10/26/2026	DATE - 9/2026	REVISED -


STATE OF ILLINOIS
DEPARTMENT OF TRANSPORTATION

ROADWAY PLAN & PROFILE
MATTHIESSEN STATE PARK ANNEX

SCALE: 1"=50' | SHEET 3 OF 3 SHEETS | STA. 110+00.00 | TO STA. 111+84.24

F.A. RTE.	SECTION	COUNTY	TOTAL SHEETS	SHEET NO.
IDNR	MATTHIESSEN 2023	LA SALLE	36	16
		CONTRACT NO. 46936		
	ILLINOIS	FED. AID PROJECT		

1 REVISED ENTIRE SHEET 10/27/26

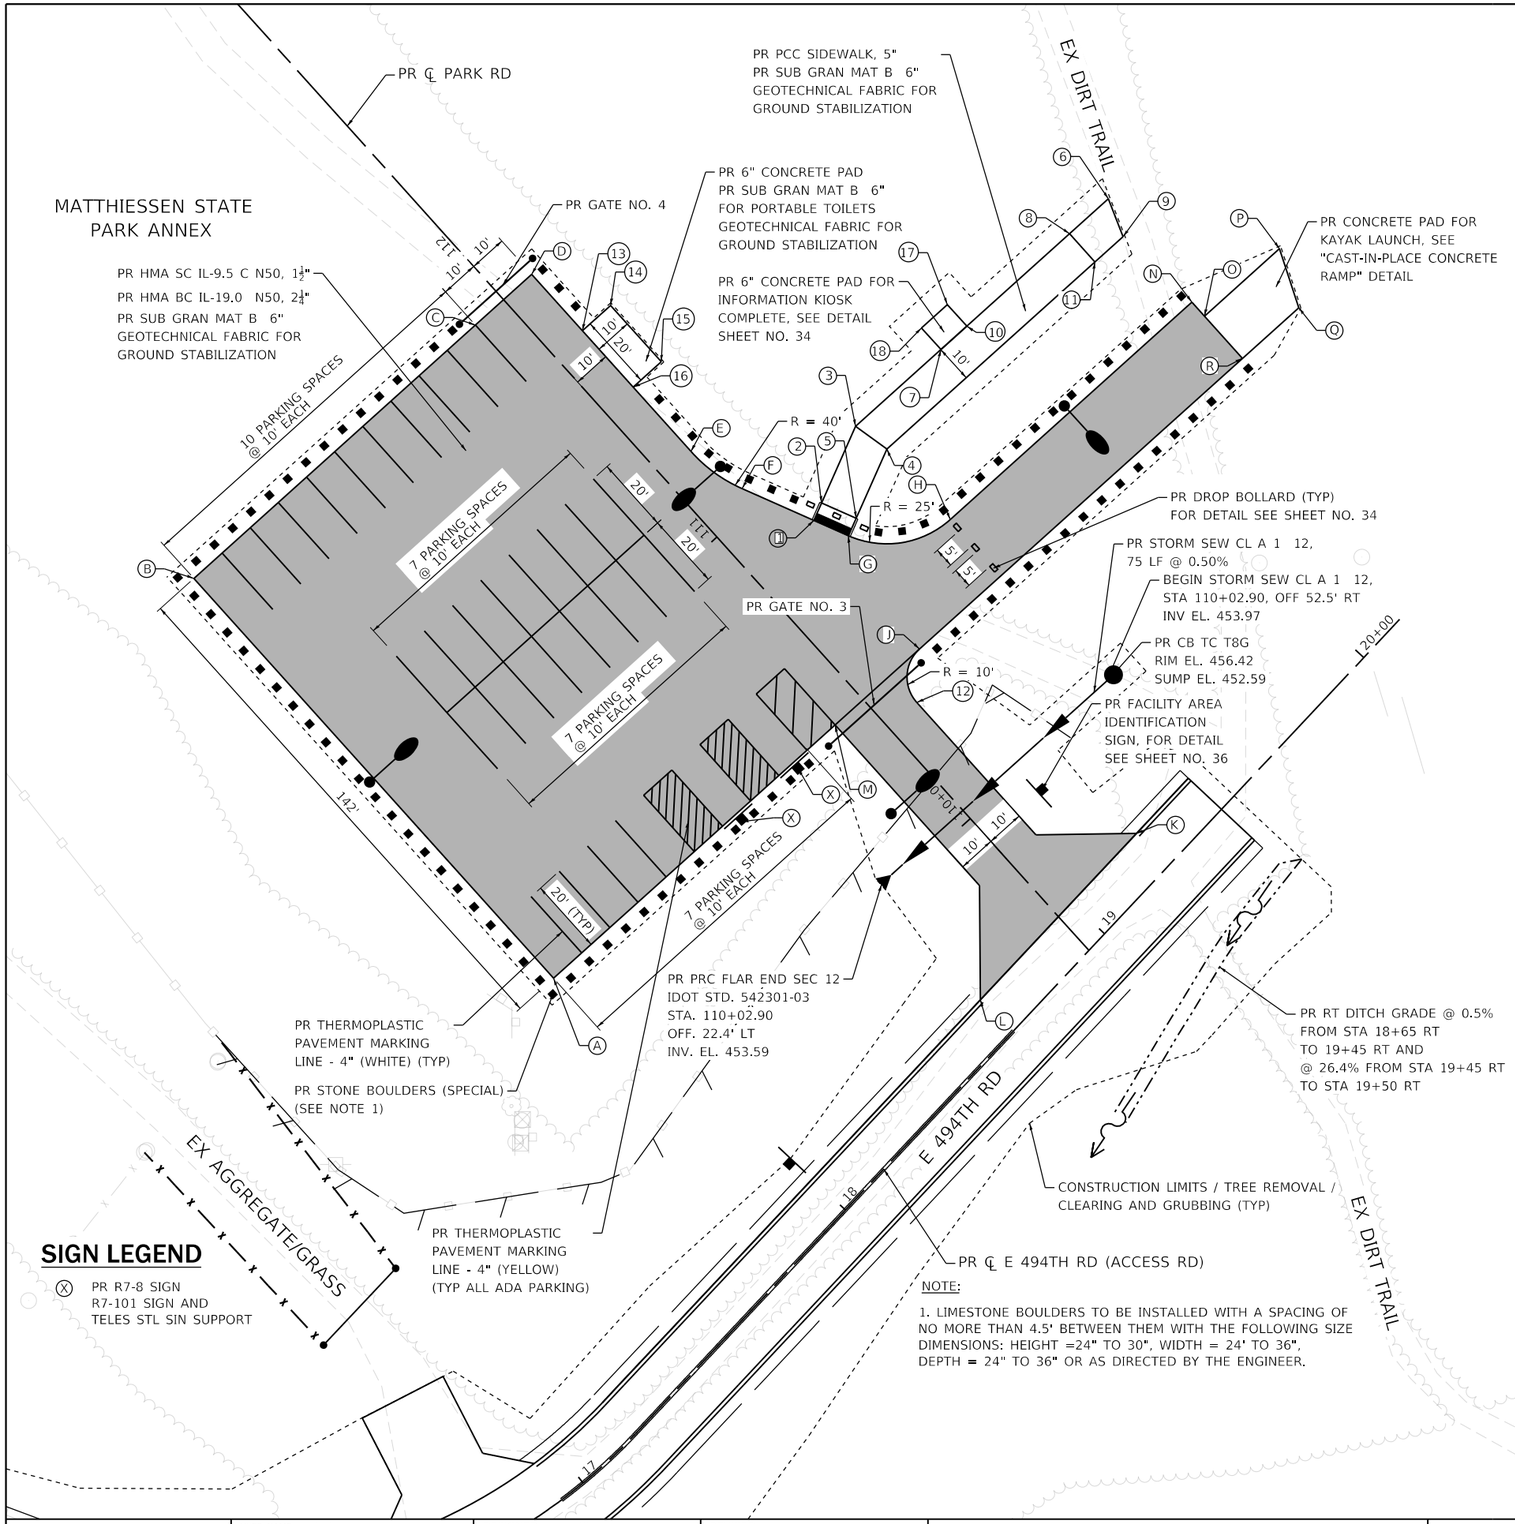



NOTE:

1. LIMESTONE BOULDERS TO BE INSTALLED WITH A SPACING OF NO MORE THAN 4.5' BETWEEN THEM WITH THE FOLLOWING SIZE DIMENSIONS: HEIGHT =24" TO 30", WIDTH = 24' TO 36", DEPTH = 24" TO 36" OR AS DIRECTED BY THE ENGINEER.

COORDINATES			
POINT ID	NORTHING	EASTING	ELEVATION
A	1693370.961	782407.307	455.34
B	1693476.529	782312.336	454.44
C	1693543.409	782386.680	455.80
D	1693556.786	782401.549	456.30
E	1693510.068	782443.577	456.30
F	1693500.248	782457.112	456.27
G	1693487.809	782485.191	456.54
H	1693492.080	782512.038	456.86
J	1693457.906	782503.953	456.28
K	1693409.197	782561.223	457.53
L	1693365.289	782520.018	459.23
M	1693437.841	782481.650	455.99
N	1693549.484	782575.847	458.34
O	1693545.766	782579.191	458.15
P	1693563.586	782598.998	*(457.95)
Q	1693547.991	782604.092	*(457.34)
R	1693534.615	782589.223	457.58
1	1693491.858	782476.052	456.43
2	1693496.431	782478.074	456.73
3	1693516.671	782487.040	458.03
4	1693510.666	782495.317	457.94
5	1693492.380	782487.216	456.82
6	1693576.733	782553.805	*(457.12)
7	1693536.960	782509.594	457.73
8	1693567.523	782543.567	457.27
9	1693566.777	782557.690	*(457.09)
10	1693543.120	782516.441	457.63
11	1693560.089	782550.255	457.20
12	1693443.783	782503.207	456.29
13	1693541.917	782414.925	456.27
14	1693548.605	782422.359	456.27
15	1693533.736	782435.735	456.33
16	1693527.062	782428.316	456.33
17	1693548.822	782511.311	457.63
18	1693542.662	782504.464	457.73

*(EXISTING ELEVATION)

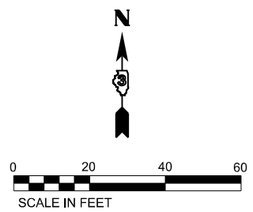


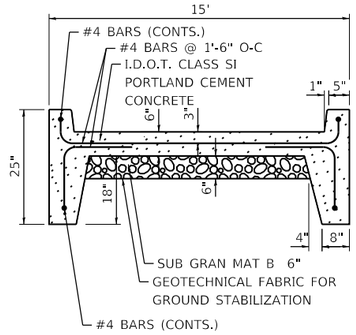

NOTE: ALL DOWEL AND REBARS SHALL BE EPOXY COATED.


SECTION A-A
TYPICAL CAST-IN-PLACE RAMP SECTION

SCALE: N.T.S.

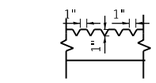

TYPICAL RAMP
GROOVED SURFACE DETAIL

SCALE: 1"=2'

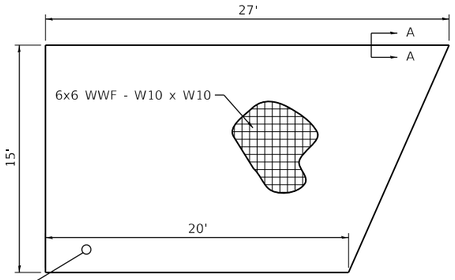

GROOVED SURFACE @ 60° TO CENTERLINE (SEE DETAIL)

CAST-IN-PLACE CONCRETE RAMP REINFORCING AND FINISHING DETAIL

SCALE: 1"=5'

LIN ENGINEERING,LTD. Consulting Engineers Westmont, Illinois	USER NAME = imsid	DESIGNED - IS	REVISED -
		DRAWN - IS	REVISED -
	PLOT SCALE = 40.0000 ' / in.	CHECKED - RC	REVISED -
	PLOT DATE = 10/26/2026	DATE - 9/2026	REVISED -


STATE OF ILLINOIS
DEPARTMENT OF TRANSPORTATION

PARKING LOT DETAILS
MATTHIESSEN STATE PARK ANNEX

SCALE: 1"=20' | SHEET 1 OF 1 SHEETS | STA. | TO STA.

F.A. RTE.	SECTION	COUNTY	TOTAL SHEETS	SHEET NO.
IDNR	MATTHIESSEN 2023	LA SALLE	36	17
		CONTRACT NO. 46936		
	ILLINOIS	FED. AID PROJECT		

1 REVISED ENTIRE SHEET 10/27/26

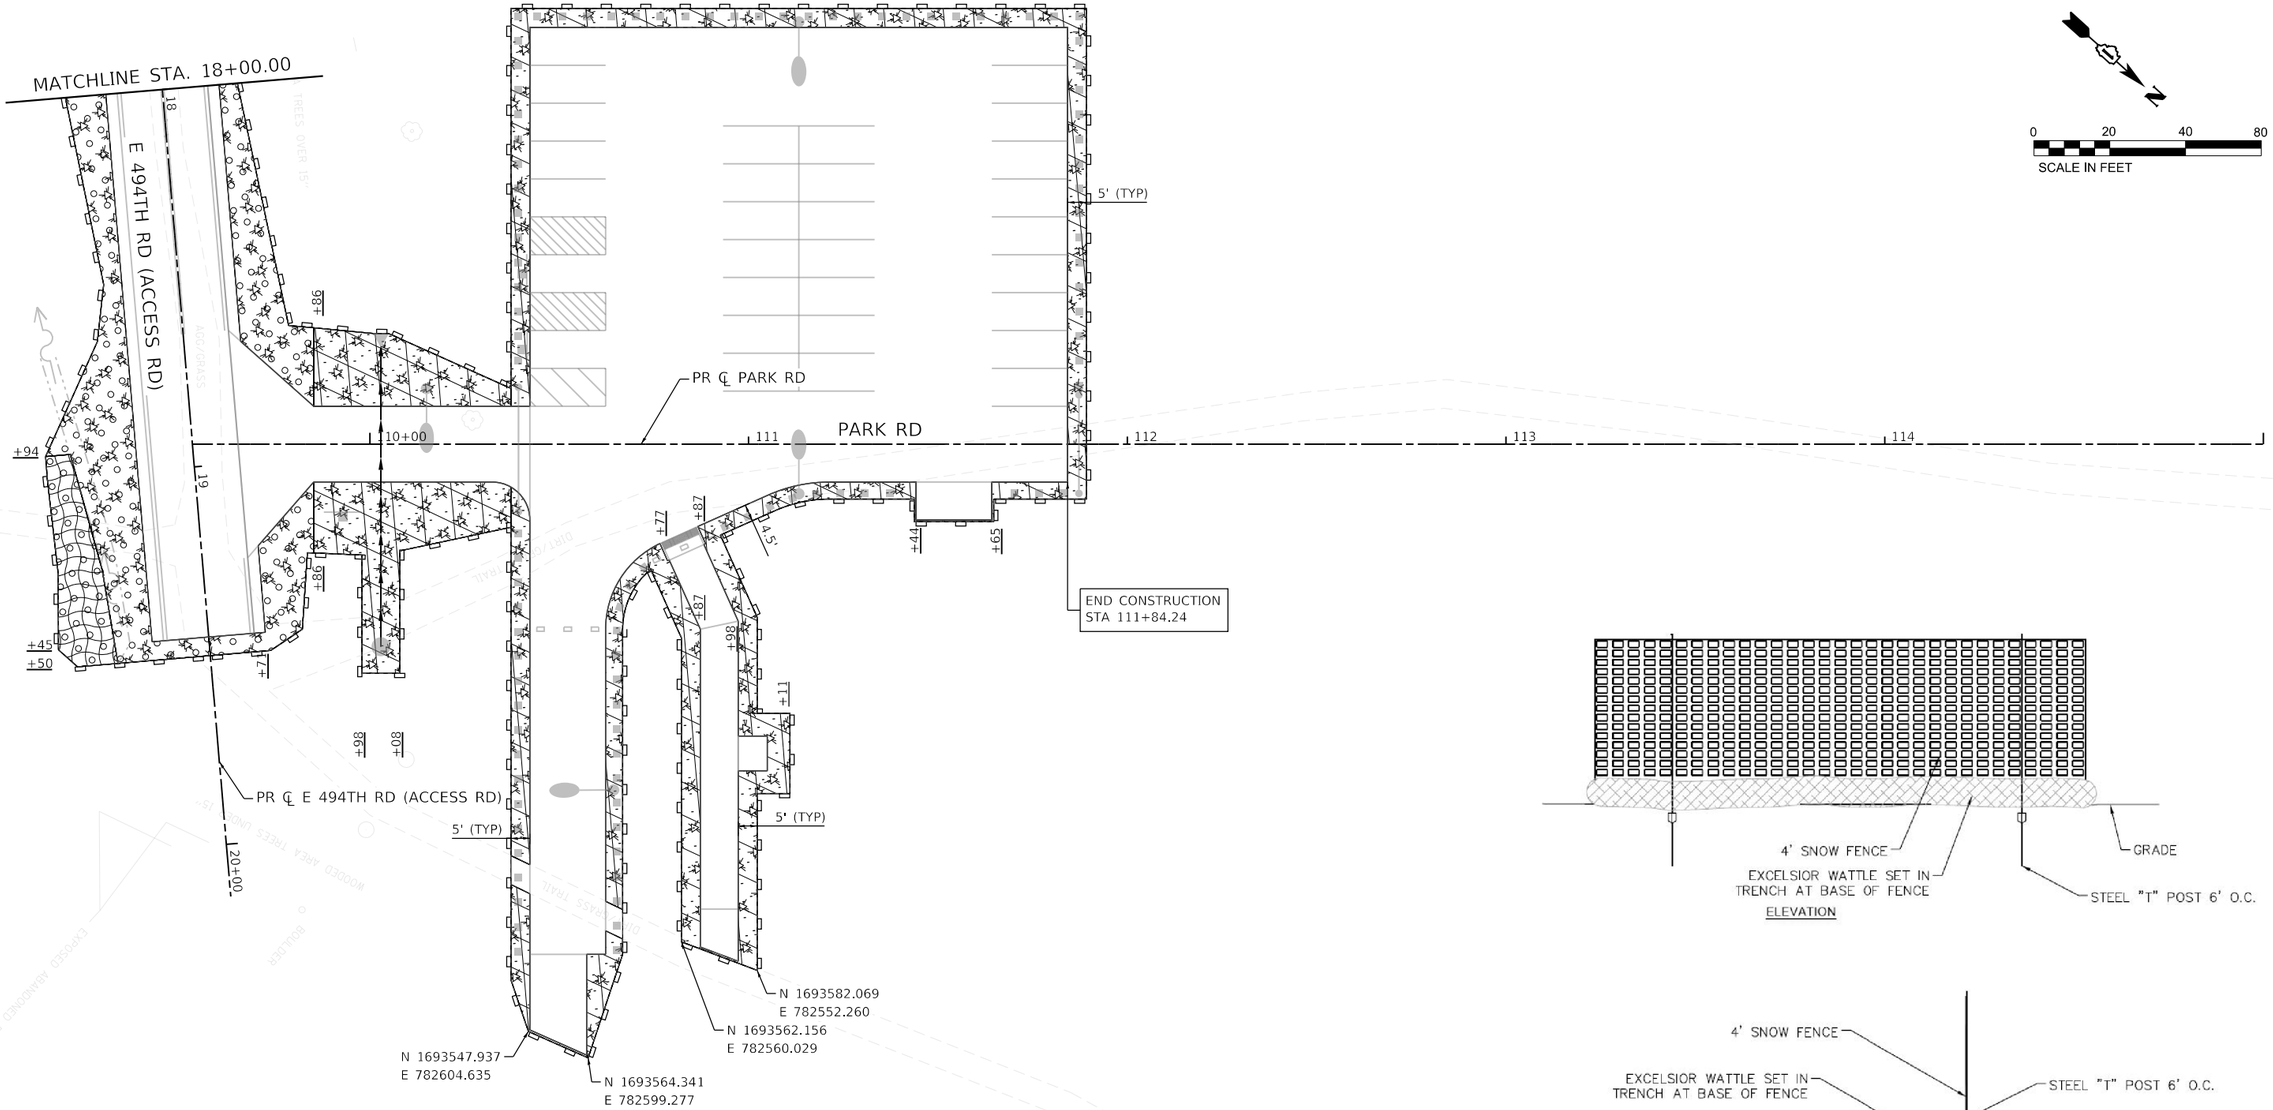

ELEVATION

SIDE VIEW

CONSTRUCTION LIMITS BARRIER DETAIL

NOTE:
PAID FOR AS PERIMETER EROSION BARRIER (SPECIAL)

LEGEND

- MULCH, METHOD 2
- SEEDING CLASS 4A (MODIFIED)
- SEEDING CLASS 1B
- WILDLIFE FRIENDLY EROSION CONTROL BLANKET
- PERIMETER EROSION BARRIER (SPECIAL)

LIN ENGINEERING,LTD.
Consulting Engineers
Westmont, Illinois

USER NAME = imsid	DESIGNED - IS	REVISED -	
	DRAWN - IS	REVISED -	
PLOT SCALE = 40.0000 ' / in.	CHECKED - RC	REVISED -	
PLOT DATE = 10/26/2026	DATE - 9/2026	REVISED -	


STATE OF ILLINOIS
DEPARTMENT OF TRANSPORTATION

EROSION CONTROL PLANS
MATTHIESSEN STATE PARK ANNEX

SCALE: 1"=20' | SHEET 2 OF 2 SHEETS | STA. 110+00.00 TO STA. 111+84.24

F.A. RTE.	SECTION	COUNTY	TOTAL SHEETS	SHEET NO.
IDNR	MATTHIESSEN 2023	LA SALLE	36	19
		CONTRACT NO. 46936		
	ILLINOIS FED. AID PROJECT			

1 REVISED ENTIRE SHEET 10/27/26

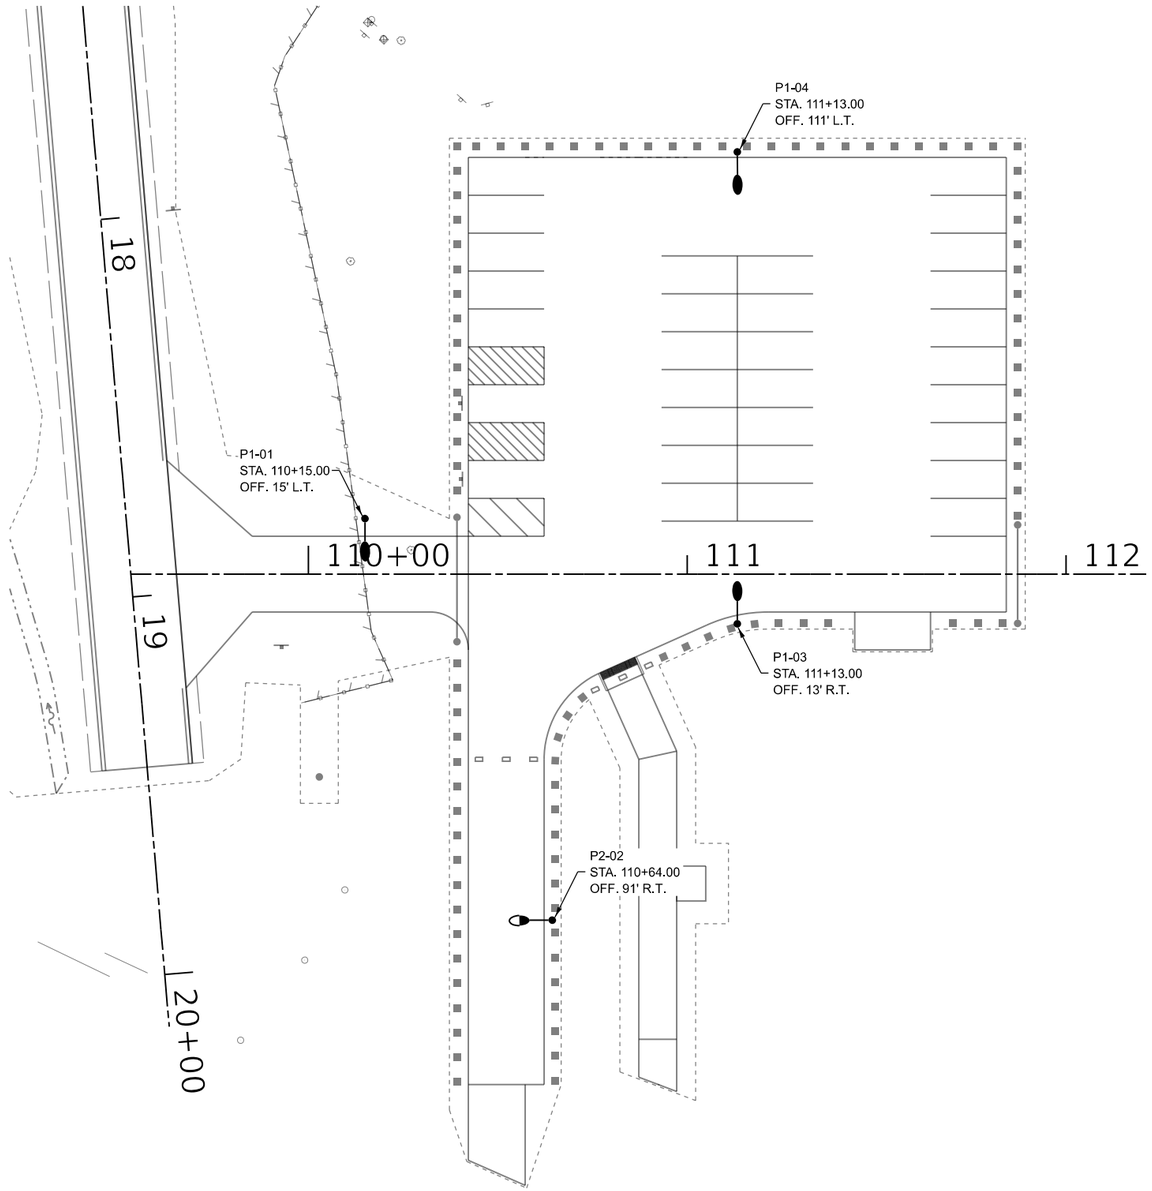

N

0 20 40
SCALE IN FEET

MODEL: Default
FILE NAME: J:\2025\025014451.003 - PTB 217-055 WO5 IDOT-IDNR Banner Marsh\04_Drawings\DGN\Design\D346936-Border.dgn

Farnsworth GROUP

USER NAME = rwilson		DESIGNED - RCW	REVISED -	
		DRAWN - RCW	REVISED -	
		CHECKED - TJS	REVISED -	
PLOT DATE = 9/4/2026		DATE - 09/2026	REVISED -	

STATE OF ILLINOIS
DEPARTMENT OF TRANSPORTATION

PROPOSED LIGHTING PLAN
MATTHIESSEN STATE PARK ANNEX

SCALE: 1" = 20' | SHEET 1 OF 1 SHEETS | STA. 109+53.14 TO STA. 112+21.14

F.A. RTE.	SECTION	COUNTY	TOTAL SHEETS	SHEET NO.
	MATTHIESSEN 2023	LA SALLE	36	21
		CONTRACT NO. 46936		
	ILLINOIS FED. AID PROJECT			

1 REVISED ENTIRE SHEET 10/27/26