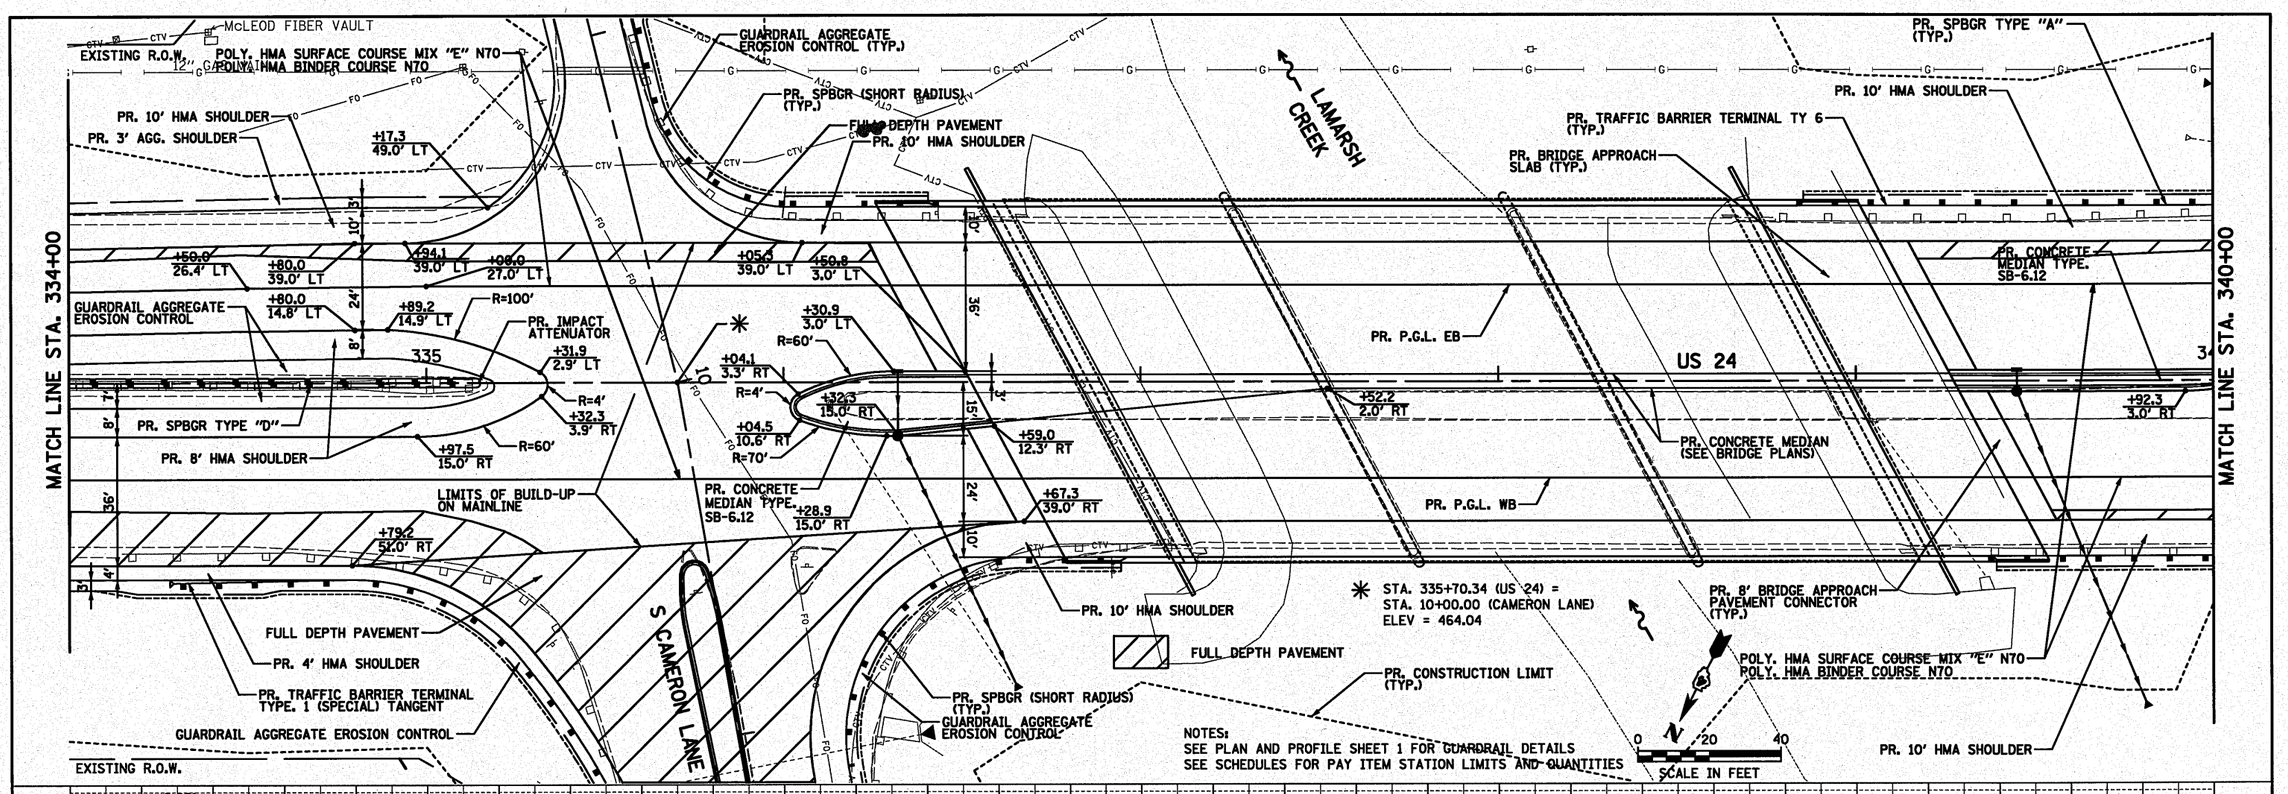

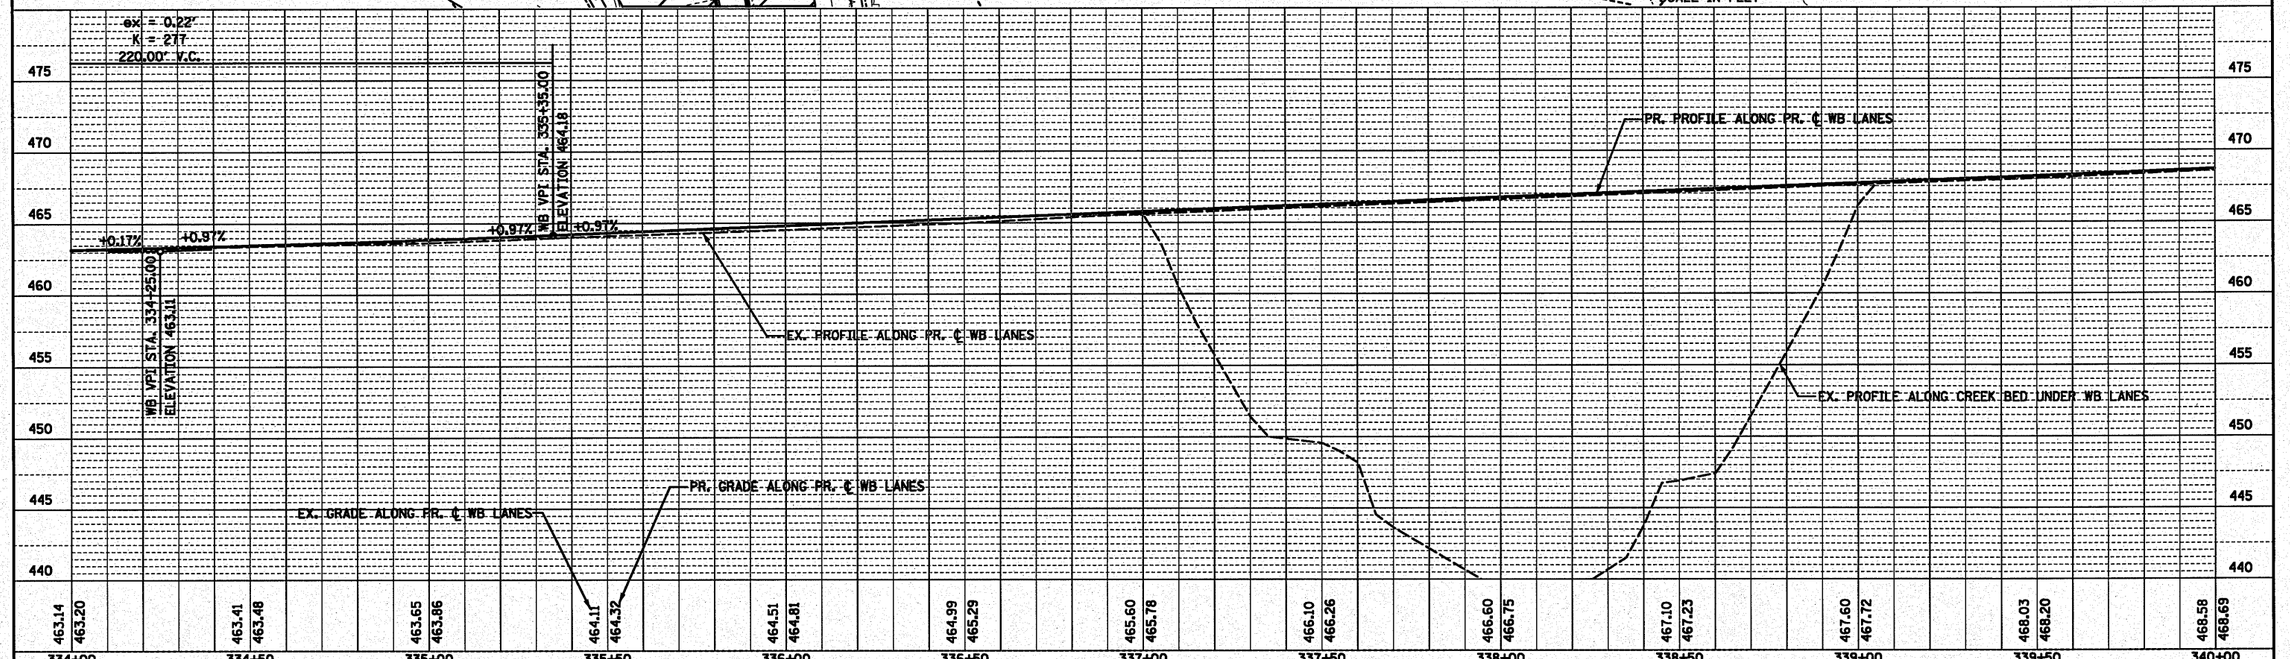

FILE NAME = ⊕FILE⊕	USER NAME = ⊕USER⊕	DESIGNED ST	REVISED -
		DRAWN ST	REVISED -
	PLOT SCALE = ⊕SCALE⊕	CHECKED FML	REVISED -
	PLOT DATE = ⊕DATE⊕	DATE 10-15-2010	REVISED -

STATE OF ILLINOIS
DEPARTMENT OF TRANSPORTATION

PROPOSED PLAN AND PROFILE
US ROUTE 24 WB OVER LAMARSH CREEK

SCALE: 1" = 20' | SHEET NO. 4 OF 6 SHEETS | STA. 334+00 | TO STA. 340+00

F.A.P. RTE.	SECTION	COUNTY	TOTAL SHEETS	SHEET NO.
317	45BR-2	PEORIA	122	23
		CONTRACT NO. 68719		
FED. ROAD DIST. NO.	ILLINOIS	FED. AID PROJECT		