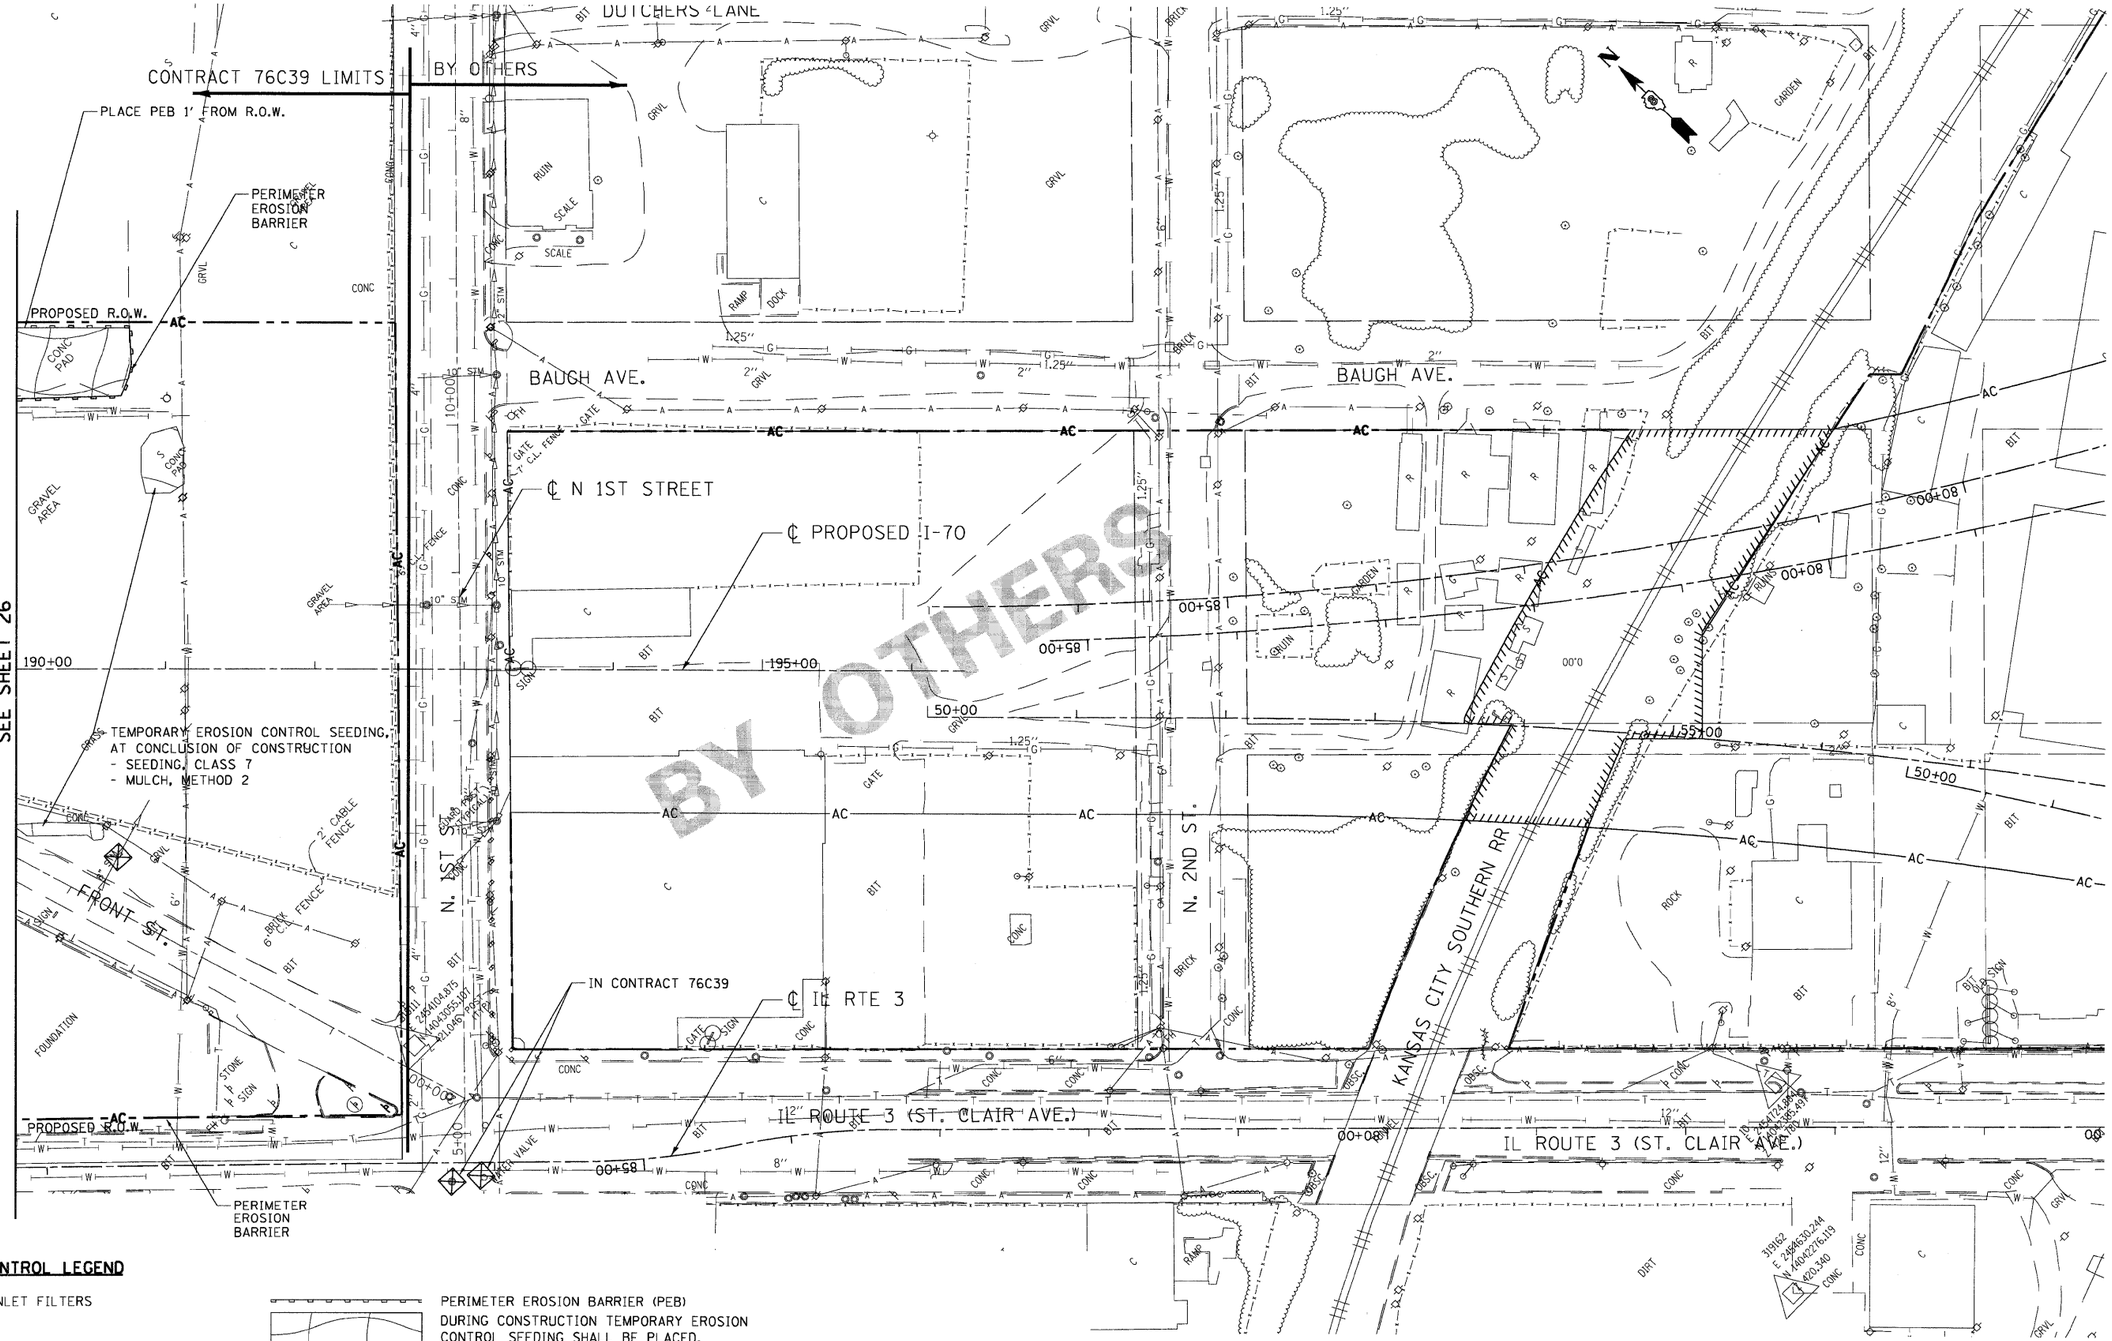

EROSION CONTROL LEGEND

INLET FILTERS

STABILIZED CONSTRUCTION ENTRANCE

PERIMETER EROSION BARRIER (PEB)
DURING CONSTRUCTION TEMPORARY EROSION CONTROL SEEDING SHALL BE PLACED.
IN ADDITION, AT CONCLUSION OF CONSTRUCTION
- SEEDING, CLASS 7
- MULCH, METHOD 2

FILE NAME = $FILEL$	USER NAME = $USER$	DESIGNED - JB	REVISED -
		DRAWN - JB	REVISED -
	PLOT SCALE = $SCALE$	CHECKED - ACL	REVISED -
TENG TENG & ASSOCIATES, INC. ENGINEERS/ARCHITECTS/PLANNERS CHICAGO, ILLINOIS	PLOT DATE = $DATE$	DATE - 05/15/09	REVISED -

STATE OF ILLINOIS
DEPARTMENT OF TRANSPORTATION
I-70 CONNECTION

EROSION AND SEDIMENT CONTROL PLAN
STA. 190+00 TO TRI LEVEL

SCALE: 1"=50' | SHEET NO. OF SHEETS | STA. | TO STA.

F.A.P. RTE.	SECTION	COUNTY	TOTAL SHEETS	SHEET NO.
998	82-1DM	ST. CLAIR	41	27
		CONTRACT NO. 76C39		
FED. ROAD DIST. NO.	ILLINOIS	FED. AID PROJECT		

BY OTHERS

\\DBCONN-99-MOTIF.DGN, \\DBCONN-2A-BORDERI.DGN, \\DBCONN-99-LAYOUT1.DGN, \\DBCONN-99-LEGEND1.DGN, \\DBCONN-2A-EROS1.DGN, \\DBCONN-08-SHT-PLAN1-19202.DGN
5-12-2009, 15:14:34 BOND-1UJD F:\DOC2\20202\20868 801\COMMON\SHEETMGMNT\TEMPSHEETPROC\DBCONN-2A-SHT-EROS1-19202.DGN