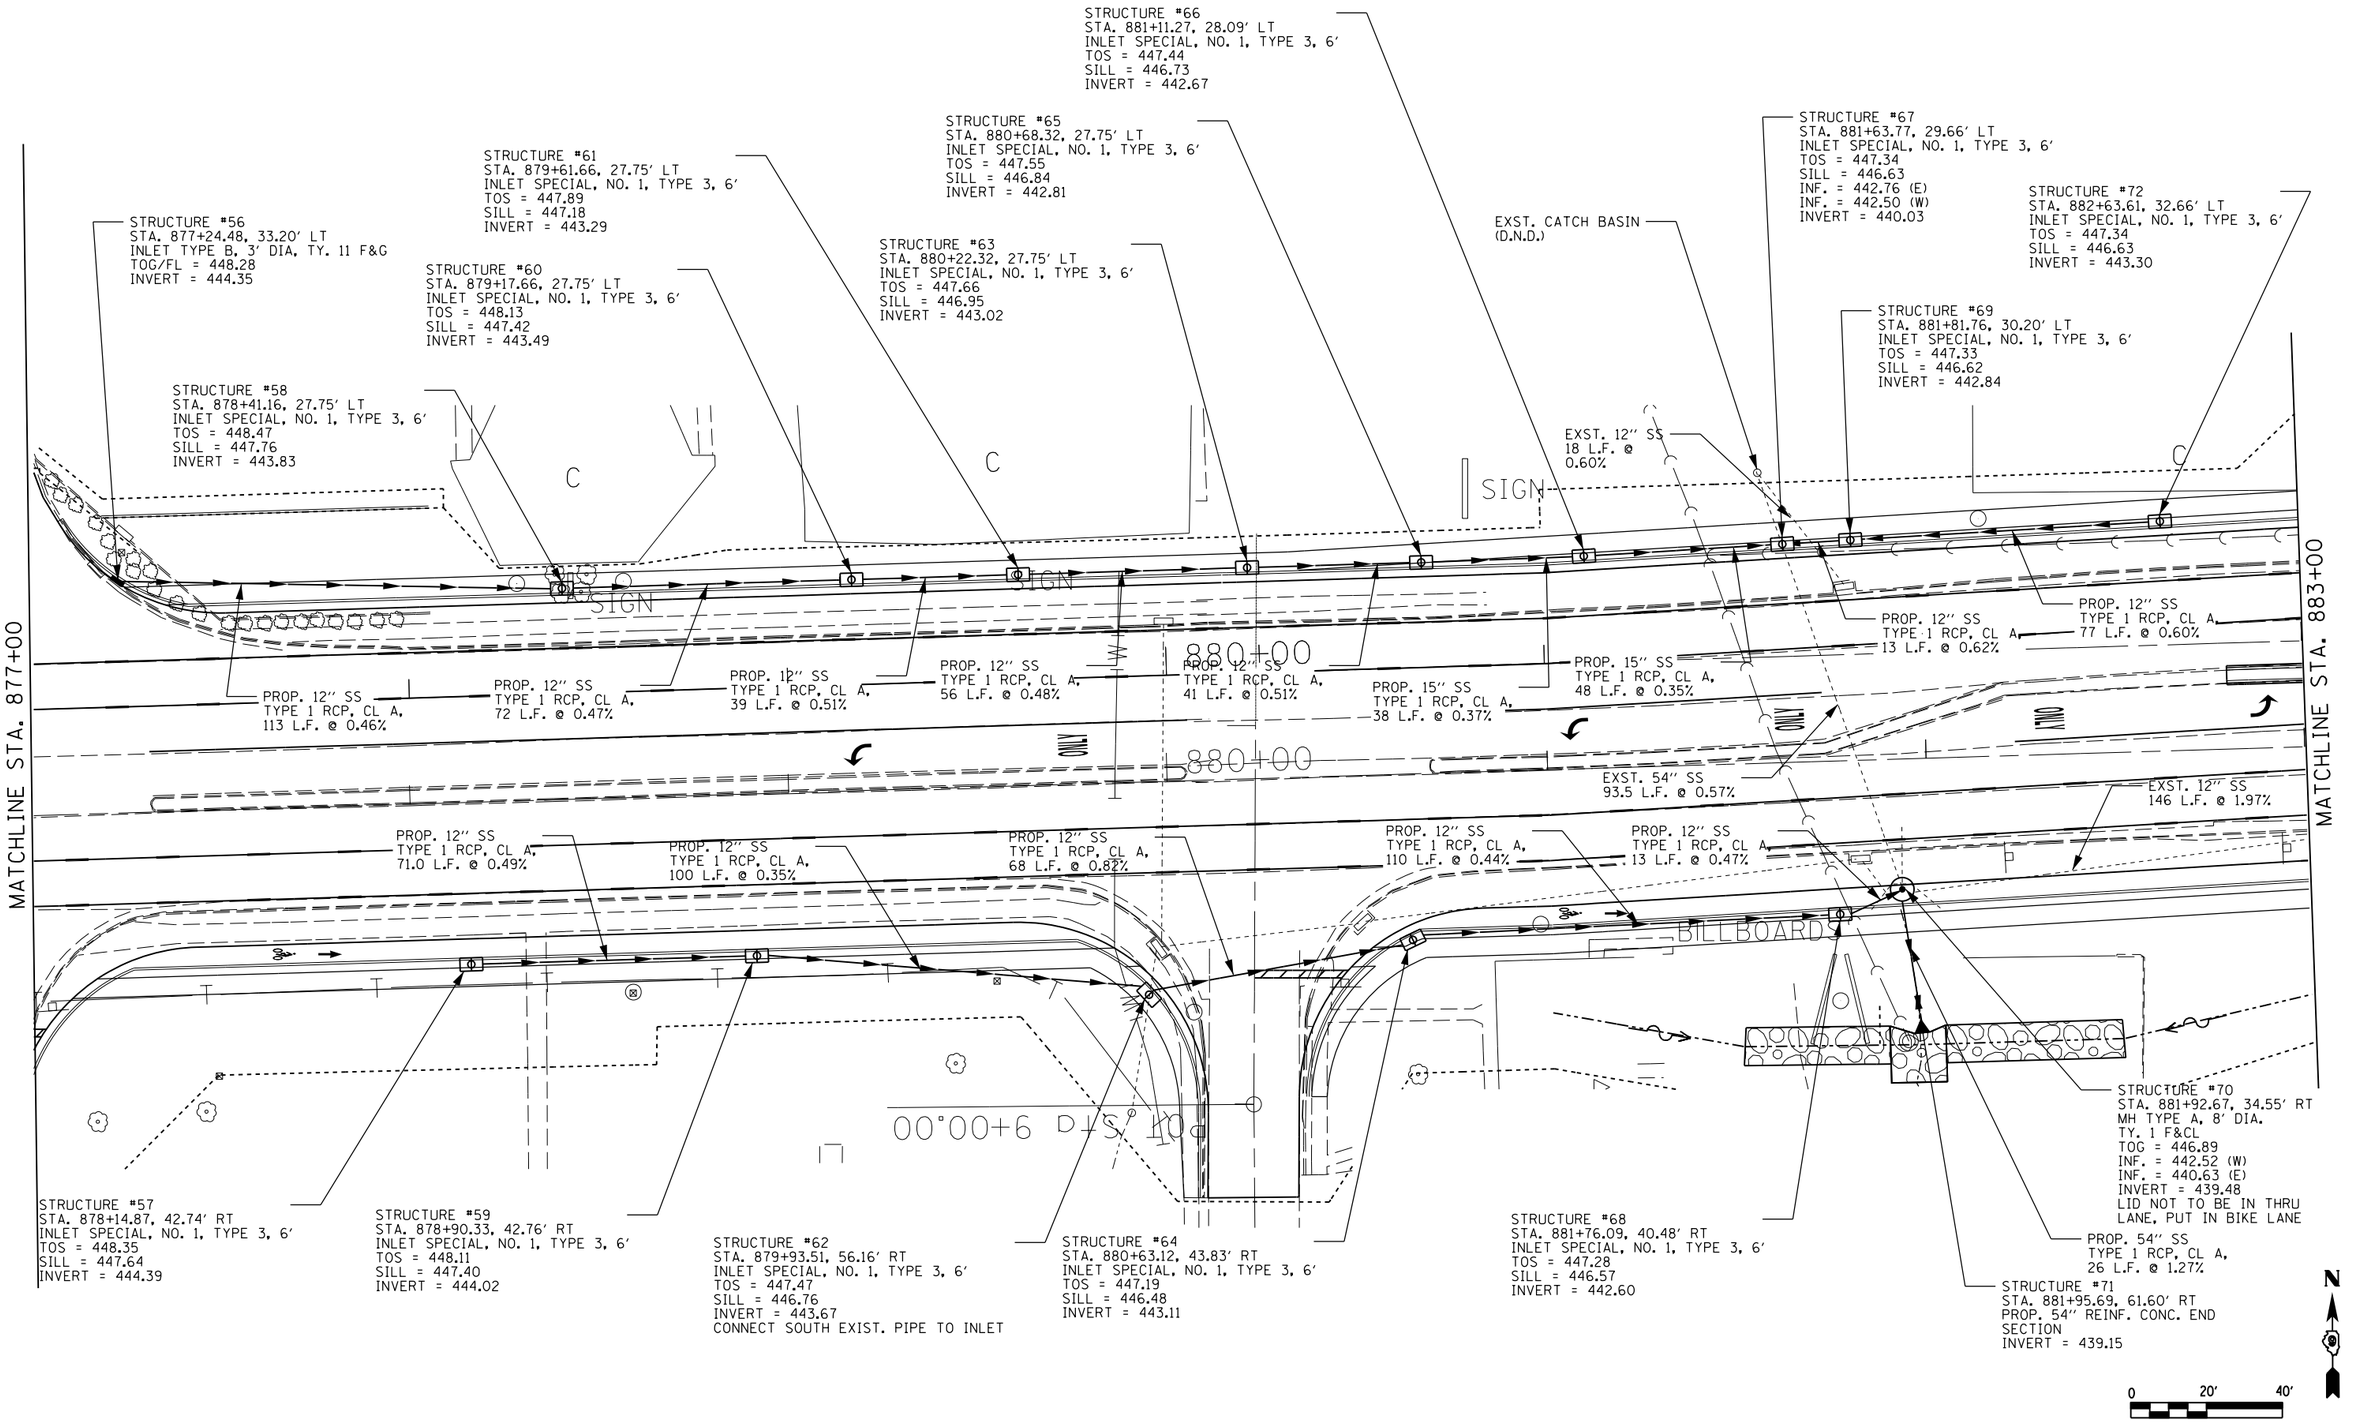

FILE NAME = c:\pw_work\pwidot\kelleykd\d0184451\78203-sht-drain.dgn	USER NAME = $USER$	DESIGNED -	REVISED -	**STATE OF ILLINOIS DEPARTMENT OF TRANSPORTATION**	**DRAINAGE PLAN SHEETS IL 13**
		DRAWN -	REVISED -		
	PLOT SCALE = 40.0000 ' / in.	CHECKED -	REVISED -		
	PLOT DATE = 5/11/2012	DATE -	REVISED -		SCALE: SHEET NO. OF SHEETS STA. TO STA.

F.A.P. RTE.	SECTION	COUNTY	TOTAL SHEETS	SHEET NO.
331	(1X-1)R-5,RS-3,N-5,TS-4	WILLIAMSON	288	99
		CONTRACT NO. 78203		
		ILLINOIS FED. AID PROJECT		