SIGN DETAIL

1:75

NB-TR-04
STA. 73+10

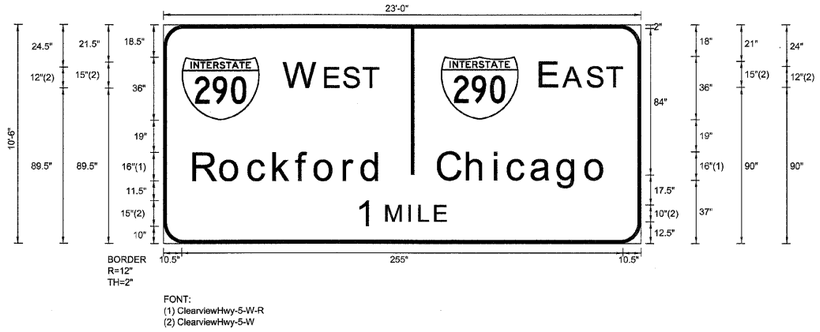

FONT:
(1) ClearviewHwy-5-W-R
(2) ClearviewHwy-5-W

SIGN NUMBER	Right Exit – Ground
WIDTH x HGHT.	23'-0" x 10'-6"
BORDER WIDTH	2"
CORNER RADIUS	12"
MOUNTING	Ground
BACKGROUND	TYPE: Reflective
	COLOR: Green
LEGEND/BORDER	TYPE: Reflective
	COLOR: White/White

SYMBOL	ROT	X	Y	WID	HT
M1_1	0	10.5	71.5	45	36
M1_1	0	160.3	72	45	36

Panel Style: guide_exp_advance_a.ssi
Dimensions are in inches.tenths

Letter locations are panel edge to lower left corner

LETTER POSITIONS (X)

																																						LENGTH	SERIES/SIZE
W	E	S	T																																						ClearviewHwy-5-W
70.1	93.8	104.6	116																																					54.5	15,12
E	A	S	T																																						ClearviewHwy-5-W
218.3	231.7	245.5	256.9																																					47.2	15,12
R	o	c	k	f	o	r	d																																		ClearviewHwy-5-W-R
17.6	33.3	49.5	64	77.2	87.8	104.6	115																																	108.9	16\13
C	h	i	c	a	g	o																																			ClearviewHwy-5-W-R
159	175.8	191.7	199.5	213.1	228.4	244.5																																		97.8	16\13
1	M	I	L	E																																					ClearviewHwy-5-W
112.4	129.2	142.3	148.2	157.3																																				51.2	15,10

FILE NAME =	DESIGNED - SEW	REVISED -	LIN ENGINEERING,LTD. Consulting Engineers Chatham, Illinois Westmont, Illinois
$FILEL$	DRAWN - SEW	REVISED -	**STATE OF ILLINOIS DEPARTMENT OF TRANSPORTATION**
USER NAME = $USER$	CHECKED - FML	REVISED -	**SIGNING DETAILS**
PLOT DATE = $DATE$	DATE - 12/2009	REVISED -	SCALE: N.T.S. SHEET NO. 3 OF 71 SHEETS STA. TO STA.

F.A.I. RTE.	SECTION	COUNTY	TOTAL SHEETS	SHEET NO.
*	22(1, 1-1, 2&3)RS-7	DUPAGE	661	585
* 290,355		CONTRACT NO. 60G51		
FED. ROAD DIST. NO.	ILLINOIS	FED. AID PROJECT		