SIGN DETAIL

1:75

NB-TR-10
STA. 110+00

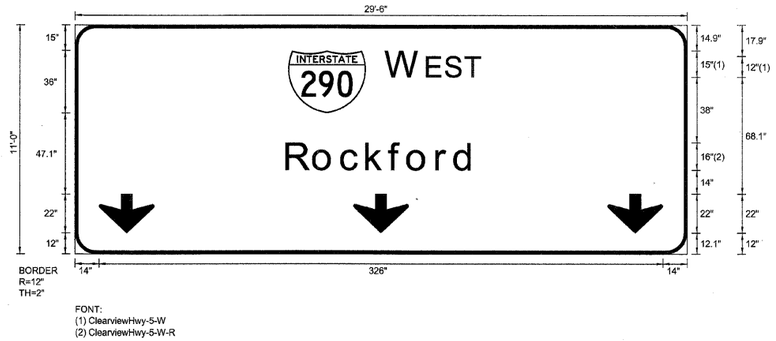

FONT:
(1) ClearviewHwy-5-W
(2) ClearviewHwy-5-W-R

SIGN NUMBER	name
WIDTH x HGHT.	29'-6" x 11'-0"
BORDER WIDTH	2"
CORNER RADIUS	12"
MOUNTING	Overhead
BACKGROUND	TYPE: Reflective
	COLOR: Green
LEGEND/BORDER	TYPE: Reflective
	COLOR: White/White

SYMBOL	ROT	X	Y	WID	HT
M1_1	0	123.2	81.1	45	36
ARDOWN	0	14	12	32	22
ARDOWN	0	161	12.1	32	22
ARDOWN	0	308	12	32	22

Panel Style: sign_default.ssi
Dimensions are in inches.tenths

Letter locations are panel edge to lower left corner

LETTER POSITIONS (X)

W	E	S	T																															LENGTH	SERIES/SIZE
180.3	204	214.7	226.1																															54.5	ClearviewHwy-5-W 15,12
R	o	c	k	f	o	r	d																												ClearviewHwy-5-W-R
122.5	138.3	154.4	168.9	182.1	192.8	209.5	219.9																											108.9	16/13

FILE NAME =	DESIGNED - SEW	REVISED -	
$FILE$	DRAWN - SEW	REVISED -	
USER NAME = $USER$	CHECKED - FML	REVISED -	
PLOT DATE = $DATE$	DATE - 12/2009	REVISED -	

LIN ENGINEERING, LTD.
Consulting Engineers
Chatham, Illinois Wesmont, Illinois

STATE OF ILLINOIS
DEPARTMENT OF TRANSPORTATION

SIGNING DETAILS

SCALE: N.T.S. | SHEET NO. 7 OF 71 SHEETS | STA. | TO STA.

F.A.I. RTE.	SECTION	COUNTY	TOTAL SHEETS	SHEET NO.
*	22(1, 1-1, 2&3)RS-7	DUPAGE	661	589
*	290,355	CONTRACT NO. 60G51		
FED. ROAD DIST. NO.	ILLINOIS	FED. AID PROJECT		