SIGN DETAIL

1:75

SB-TR-06
STA. 41+50

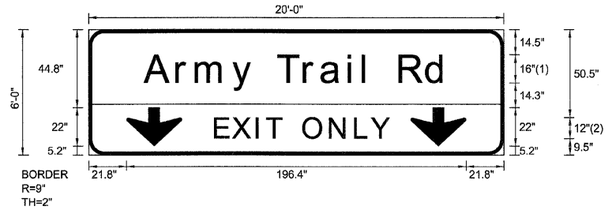

FONT:
(1) ClearviewHwy-5-W-R
(2) ClearviewHwy-5-W

SIGN NUMBER	name	
WIDTH x HGHT.	20'-0" x 6'-0"	
BORDER WIDTH	2"	
CORNER RADIUS	9"	
MOUNTING	Overhead	
BACKGROUND	TYPE:	Reflective
	COLOR:	Green
LEGEND/BORDER	TYPE:	Reflective
	COLOR:	White,Black/White

SYMBOL	ROT	X	Y	WID	HT
ARDOWN	0	21.8	5.2	32	22
ARDOWN	0	186.2	5.2	32	22

Panel Style: sign_default.ssi
Dimensions are in inches.tenths

Letter locations are panel edge to lower left corner

LETTER POSITIONS (X)

A	r	m	y		T	r	a	i	l		R	d																						LENGTH	SERIES/SIZE
32.7	51.2	62.2	83.5	95.9	109.6	124.8	134.9	150.5	159	164	180	195.7																						174.5	ClearviewHwy-5-W-R 16/13
E	X	I	T		O	N	L	Y																											ClearviewHwy-5-W
73.4	83.7	97.4	103.3	111.9	124.6	140	154.6	163.9																										101	12

FILE NAME =	DESIGNED - SEW	REVISED -	LIN ENGINEERING,LTD. Consulting Engineers Chatham, Illinois Westmont, Illinois	STATE OF ILLINOIS DEPARTMENT OF TRANSPORTATION	SIGNING DETAILS
$FILEL$	DRAWN - SEW	REVISED -			
USER NAME = $USER$	CHECKED - FML	REVISED -			SCALE: N.T.S. SHEET NO. 11 OF 71 SHEETS STA. TO STA.
PLOT DATE = $DATE$	DATE - 12/2009	REVISED -			

F.A.I. RTE.	SECTION	COUNTY	TOTAL SHEETS	SHEET NO.
*	22(1, 1-1, 2&3)RS-7	DUPAGE	661	593
* 290,355		CONTRACT NO. 60G51		
FED. ROAD DIST. NO.	ILLINOIS	FED. AID PROJECT		