SIGN DETAIL

1:75

SB-CL-12
STA. 96+50

SIGN NUMBER	name
WIDTH x HGHT.	20'-0" x 6'-6"
BORDER WIDTH	2"
CORNER RADIUS	10"
MOUNTING	Overhead
BACKGROUND	TYPE: Reflective
	COLOR: Green
LEGEND/BORDER	TYPE: Reflective
	COLOR: White/White

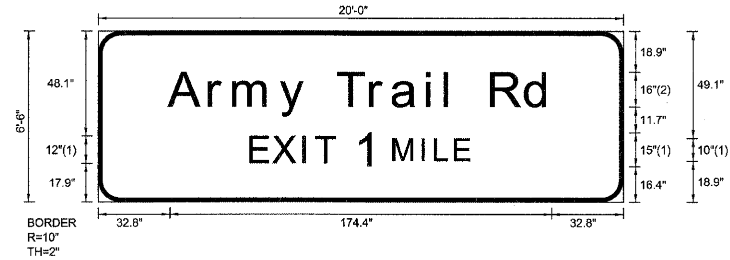

FONT:
(1) ClearviewHwy-5-W
(2) ClearviewHwy-5-W-R

SYMBOL	ROT	X	Y	WID	HT

Panel Style: sign_default.ssi
Dimensions are in inches.tenths

Letter locations are panel edge to lower left corner

LETTER POSITIONS (X)

													LENGTH	SERIES/SIZE
A	r	m	y		T	r	a	i	l		R	d		ClearviewHwy-5-W-R
32.7	51.2	62.2	83.5	95.9	109.6	124.8	134.9	150.5	159	164	180	195.7	174.5	16/13
E	X	I	T	1	M	I	L	E						ClearviewHwy-5-W
70.2	80.4	94.1	100	118.6	135.4	148.5	154.5	163.5					99.7	12,15,10

FILE NAME =	DESIGNED - SEW	REVISED -	LIN ENGINEERING,LTD.
$FILEL$	DRAWN - SEW	REVISED -	Consulting Engineers
USER NAME = $USER$	CHECKED - FML	REVISED -	Chatham, Illinois Westmont, Illinois
PLOT DATE = $DATE$	DATE - 12/2009	REVISED -	

STATE OF ILLINOIS
DEPARTMENT OF TRANSPORTATION

SIGNING DETAILS

SCALE: N.T.S. | SHEET NO. 19 OF 71 SHEETS | STA. | TO STA.

F.A.I. RTE.	SECTION	COUNTY	TOTAL SHEETS	SHEET NO.
*	22(1, 1-1, 2&3)RS-7	DUPAGE	661	601
* 290,355		CONTRACT NO. 60G51		
FED. ROAD DIST. NO.	ILLINOIS	FED. AID PROJECT		