SIGN DETAIL
1:75

EB-CL-18
STA. 208+80

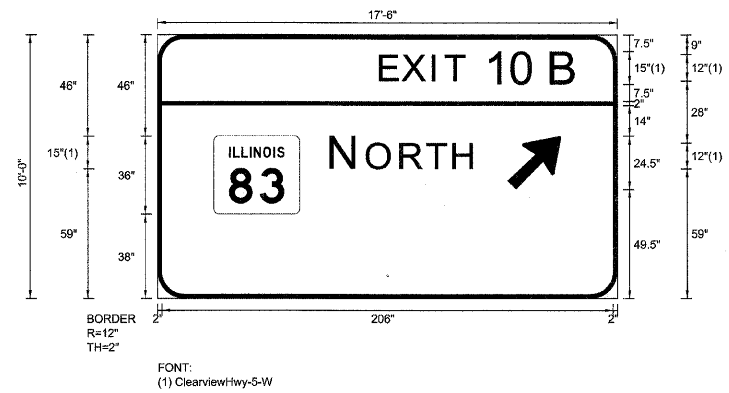

SIGN NUMBER	name
WIDTH x HGHT.	17'-6" x 10'-0"
BORDER WIDTH	2"
CORNER RADIUS	12"
MOUNTING	Overhead
BACKGROUND	TYPE: Reflective
	COLOR: Green
LEGEND/BORDER	TYPE: Reflective
	COLOR: White/White

SYMBOL	ROT	X	Y	WID	HT
ARMED	45	159.9	49.5	20	31.5
M1-I100A-2-22-10D	0	25.6	38	39.3	36

Panel Style: sign_default.ssi
Dimensions are in inches.tenths

Letter locations are panel edge to lower left corner

LETTER POSITIONS (X)

							LENGTH	SERIES/SIZE
E	X	I	T	1	0	B		ClearviewHwy-5-W
102.2	112.4	126.1	132	150.7	162.9	180.6	89.8	12,15
N	O	R	T	H				ClearviewHwy-5-W
79.9	96.1	111.5	123.5	135.7			64.9	15,12

FILE NAME = $FILEL$	DESIGNED - SEW	REVISED -	LIN ENGINEERING,LTD. Consulting Engineers Chatham, Illinois Westmont, Illinois
USER NAME = $USER$	DRAWN - SEW	REVISED -	
PLOT DATE = $DATE$	CHECKED - FML	REVISED -	
	DATE - 12/2009	REVISED -	

STATE OF ILLINOIS
DEPARTMENT OF TRANSPORTATION

SIGNING DETAILS

SCALE: N.T.S. | SHEET NO. 38 OF 71 SHEETS | STA. | TO STA.

F.A.I. RTE.	SECTION	COUNTY	TOTAL SHEETS	SHEET NO.
*	22(1, 1-1, 2&3)RS-7	DUPAGE	661	620
* 290,355		CONTRACT NO. 60G51		
FED. ROAD DIST. NO.	ILLINOIS	FED. AID PROJECT		