## SIGN DETAIL

1:75

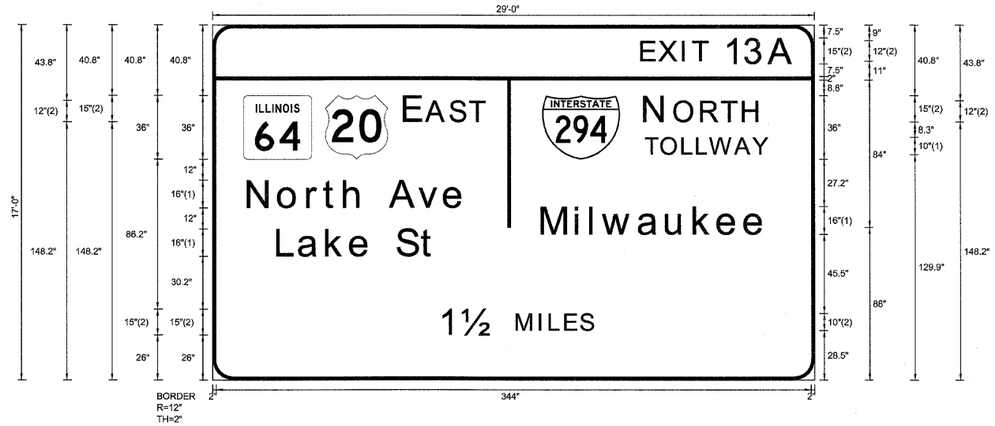


FONT:
(1) ClearviewHwy-5-W-R
(2) ClearviewHwy-5-W

EB-TR-20
STA. 250+40

| | |
|---|---|
| SIGN NUMBER | name |
| WIDTH x HGHT. | 29'-0" x 17'-0" |
| BORDER WIDTH | 2" |
| CORNER RADIUS | 12" |
| MOUNTING | Overhead |
| BACKGROUND | TYPE: Reflective |
| | COLOR: Green |
| LEGEND/BORDER | TYPE: Reflective |
| | COLOR: White/White |

| SYMBOL | ROT | X | Y | WID | HT |
|---|---|---|---|---|---|
| M1-1100A-2-22-10D | 0 | 18 | 127.2 | 39.3 | 36 |
| M1_4 | 0 | 65.3 | 127.2 | 36 | 36 |
| M1_1 | 0 | 190.6 | 127.2 | 45 | 36 |
| | | | | | |
| | | | | | |
| | | | | | |
| | | | | | |

Panel Style: sign_default.ssi
Dimensions are in inches.tenths

Letter locations are panel edge to lower left corner

### LETTER POSITIONS (X)

| | | | | | | | | | | | | | | | | | | | | | | | | | | | | | | | LENGTH | SERIES-SIZE |
|---|---|---|---|---|---|---|---|---|---|---|---|---|---|---|---|---|---|---|---|---|---|---|---|---|---|---|---|---|---|---|---|---|
| E | X | I | T | 1 | 3 | A | | | | | | | | | | | | | | | | | | | | | | | | | | ClearviewHwy-5-W |
| 248.4 | 256.9 | 268.3 | 273.3 | 290.5 | 301.8 | 316 | | | | | | | | | | | | | | | | | | | | | | | | | 81.6 | 10,15 |
| E | A | S | T | | | | | | | | | | | | | | | | | | | | | | | | | | | | | ClearviewHwy-5-W |
| 111.3 | 124 | 137.8 | 149.2 | | | | | | | | | | | | | | | | | | | | | | | | | | | | 46.5 | 15,12 |
| N | O | R | T | H | | | | | | | | | | | | | | | | | | | | | | | | | | | | ClearviewHwy-5-W |
| 250.3 | 267.5 | 283 | 294.9 | 307.1 | | | | | | | | | | | | | | | | | | | | | | | | | | | 65.9 | 15,12 |
| T | O | L | L | W | A | Y | | | | | | | | | | | | | | | | | | | | | | | | | | ClearviewHwy-5-W-R |
| 250.3 | 259.5 | 271.8 | 280.2 | 287.7 | 302.2 | 312.5 | | | | | | | | | | | | | | | | | | | | | | | | | 70.9 | 10 |
| N | o | r | t | h | | A | v | e | | | | | | | | | | | | | | | | | | | | | | | | ClearviewHwy-5-W-R |
| 20.6 | 38.4 | 55.2 | 64.6 | 76.4 | 87.4 | 102.9 | 119.5 | 134.2 | | | | | | | | | | | | | | | | | | | | | | | 125.3 | 16/13 |
| M | i | l | w | a | u | k | e | e | | | | | | | | | | | | | | | | | | | | | | | | ClearviewHwy-5-W-R |
| 190.6 | 210.2 | 218.7 | 225.8 | 246.6 | 262.6 | 278.5 | 292.4 | 308 | | | | | | | | | | | | | | | | | | | | | | | 129.1 | 16/13 |
| L | a | k | e | | S | t | | | | | | | | | | | | | | | | | | | | | | | | | | ClearviewHwy-5-W-R |
| 37.7 | 50.1 | 66.1 | 79.9 | 91.6 | 106.9 | 121 | | | | | | | | | | | | | | | | | | | | | | | | | 91.2 | 16/13 |
| 1 | ½ | M | I | L | E | S | | | | | | | | | | | | | | | | | | | | | | | | | | ClearviewHwy-5-W |
| 132 | 144.7 | 176.1 | 189.2 | 195.1 | 204.2 | 213.1 | | | | | | | | | | | | | | | | | | | | | | | | | 88.4 | 15,10 |
| | | | | | | | | | | | | | | | | | | | | | | | | | | | | | | | | |
| | | | | | | | | | | | | | | | | | | | | | | | | | | | | | | | | |
| | | | |
|---|---|---|---|
| FILE NAME = | DESIGNED - SEW | REVISED - | LIN ENGINEERING, LTD. Consulting Engineers Chatham, Illinois Westmont, Illinois |
| $FILEL$ | DRAWN - SEW | REVISED - | |
| USER NAME = $USER$ | CHECKED - FML | REVISED - | |
| PLOT DATE = $DATE$ | DATE - 12/2009 | REVISED - | |

**STATE OF ILLINOIS**
**DEPARTMENT OF TRANSPORTATION**

**SIGNING DETAILS**

SCALE: N.T.S. | SHEET NO. 39 OF 71 SHEETS | STA. | TO STA.

| F.A.I. RTE. | SECTION | COUNTY | TOTAL SHEETS | SHEET NO. |
|---|---|---|---|---|
| • | 22(1, 1-1, 2&3)RS-7 | DUPAGE | 661 | 621 |
| • 290,355 | | CONTRACT NO. 60G51 | | |
| FED. ROAD DIST. NO. | ILLINOIS | FED. AID PROJECT | | |