SIGN DETAIL
1:75

WB-CL-03
STA. 39+70

SIGN NUMBER	name	
WIDTH x HGHT.	19'–0" x 9'–6"	
BORDER WIDTH	2"	
CORNER RADIUS	12"	
MOUNTING	Overhead	
BACKGROUND	TYPE:	Reflective
	COLOR:	Green
LEGEND/BORDER	TYPE:	Reflective
	COLOR:	White,Black/White

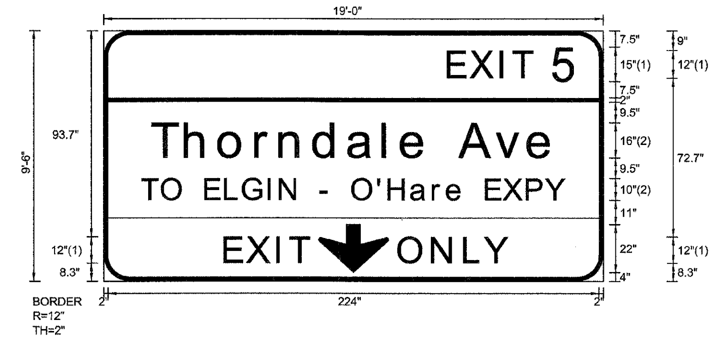

FONT:
(1) ClearviewHwy-5-W
(2) ClearviewHwy-5-W-R

SYMBOL	ROT	X	Y	WID	HT
ARDOWN	0	98	4	32	22

Panel Style: sign_default.ssi
Dimensions are in inches.tenths

Letter locations are panel edge to lower left corner

LETTER POSITIONS (X)

																					LENGTH	SERIES/SIZE
E	X	I	T	5																		ClearviewHwy–5–W
157.6	167.9	181.6	187.5	206.1																	58.8	12,15
T	h	o	r	n	d	a	l	e		A	v	e										ClearviewHwy–5–W–R
22.2	37.4	53	69.7	80.7	96.2	112	127.9	136.2	147.9	162.7	179.3	194									183.5	16/13
T	O		E	L	G	I	N		–		O	'	H	a	r	e		E	X	P	Y	ClearviewHwy–5–W–R
17.5	26.7	35.9	46.4	55.5	63.6	75.2	80.5	88.7	99.4	103.3	113.5	125.2	130	140.4	150.4	156.8	164.2	174.5	182.5	193.3	201.8	193.1	10/8.1
E	X	I	T																			ClearviewHwy–5–W
55.6	65.8	79.5	85.4																		38.5	12
O	N	L	Y																			ClearviewHwy–5–W
135	150.5	165.1	174.4																		49.8	12

FILE NAME =	DESIGNED - SEW	REVISED -	LIN ENGINEERING,LTD. Consulting Engineers Chatham, Illinois Westmont, Illinois	**STATE OF ILLINOIS DEPARTMENT OF TRANSPORTATION**
$FILEL$	DRAWN - SEW	REVISED -		
USER NAME = $USER$	CHECKED - FML	REVISED -		
PLOT DATE = $DATE$	DATE - 12/2009	REVISED -		

SIGNING DETAILS

SCALE: N.T.S. | SHEET NO. 43 OF 71 SHEETS | STA. | TO STA.

F.A.I. RTE.	SECTION	COUNTY	TOTAL SHEETS	SHEET NO.
*	22(1, 1-1, 2&3)RS-7	DUPAGE	661	625
* 290,355		CONTRACT NO. 60G51		
FED. ROAD DIST. NO.	ILLINOIS	FED. AID PROJECT		