SIGN DETAIL

1:75

WB-GM-05
STA. 13+60

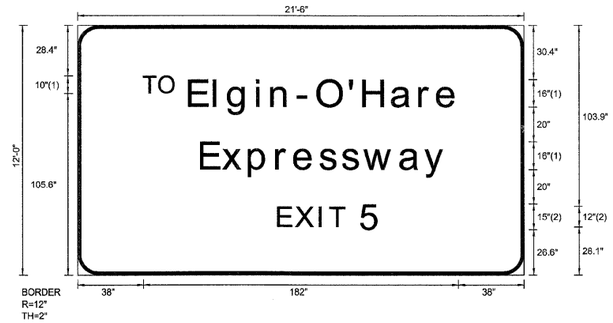

FONT:
(1) ClearviewHwy-5-W-R
(2) ClearviewHwy-5-W

SIGN NUMBER	name
WIDTH x HGHT.	21'-6" x 12'-0"
BORDER WIDTH	2"
CORNER RADIUS	12"
MOUNTING	Ground
BACKGROUND	TYPE: Reflective
	COLOR: Green
LEGEND/BORDER	TYPE: Reflective
	COLOR: White/White

SYMBOL	ROT	X	Y	WID	HT

Panel Style: sign_default.ssi
Dimensions are in inches.tenths

Letter locations are panel edge to lower left corner

LETTER POSITIONS (X)													LENGTH	SERIES/SIZE
T	O													ClearviewHwy-5-W-R
38	47.2												18.5	10
E	l	g	i	n	–	O	'	H	a	r	e			ClearviewHwy-5-W-R
64.7	79.2	87.5	103.9	112.3	128.3	139	157.7	165.4	182	197.9	208.3		155.3	16\13
E	x	p	r	e	s	s	w	a	y					ClearviewHwy-5-W-R
71.5	83.9	99.3	115.3	125.6	140.4	153.3	165.9	186.7	200.8				141.8	16\13
E	X	I	T	5										ClearviewHwy-5-W
116.2	126.5	140.1	146.1	164.7									58.8	12,15

FILE NAME = $FILEL$	DESIGNED - SEW	REVISED -
	DRAWN - SEW	REVISED -
USER NAME = $USER$	CHECKED - FML	REVISED -
PLOT DATE = $DATE$	DATE - 12/2009	REVISED -

LIN ENGINEERING,LTD.
Consulting Engineers
Chatham, Illinois Westmont, Illinois

STATE OF ILLINOIS
DEPARTMENT OF TRANSPORTATION

SIGNING DETAILS

SCALE: N.T.S. | SHEET NO. 45 OF 71 SHEETS | STA. | TO STA.

F.A.I. RTE.	SECTION	COUNTY	TOTAL SHEETS	SHEET NO.
•	22(1, 1-1, 2&3)RS-7	DUPAGE	661	627
•	290,355	CONTRACT NO. 60G51		
FED. ROAD DIST. NO.	ILLINOIS	FED. AID PROJECT		