SIGN DETAIL

1:75

WB-TR-14
STA. 80+70

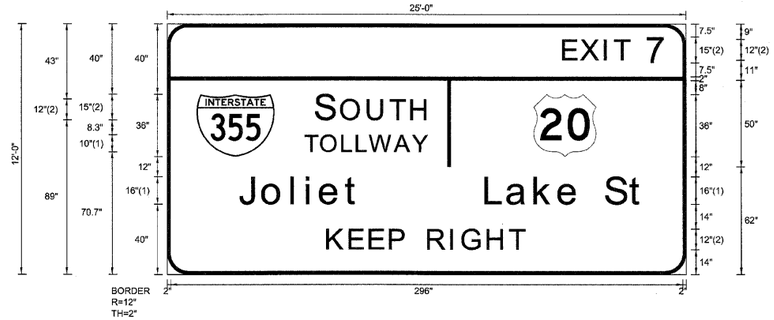

FONT:
(1) ClearviewHwy-5-W-R
(2) ClearviewHwy-5-W

SIGN NUMBER	name
WIDTH x HGHT.	25'-0" x 12'-0"
BORDER WIDTH	2"
CORNER RADIUS	12"
MOUNTING	Overhead
BACKGROUND	TYPE: Reflective
	COLOR: Green
LEGEND/BORDER	TYPE: Reflective
	COLOR: White/White

SYMBOL	ROT	X	Y	WID	HT
M1_1	0	17	68	45	36
M1_4	0	212	68	36	36

Panel Style: sign_default.ssi
Dimensions are in inches.tenths

Letter locations are panel edge to lower left corner

LETTER POSITIONS (X)

											LENGTH	SERIES/SIZE
E	X	I	T	7								ClearviewHwy-5-W
229.4	239.7	253.3	259.3	277.9							59	12,15
S	O	U	T	H								ClearviewHwy-5-W
86.3	101	116.5	129.3	141.6							64.4	15,12
T	O	L	L	W	A	Y						ClearviewHwy-5-W-R
79.8	89	101.2	109.7	117.1	131.6	142					70.9	10
J	o	l	i	e	t							ClearviewHwy-5-W-R
42	55.5	72.3	80.8	88.7	103.3						69.1	16/13
L	a	k	e		S	t						ClearviewHwy-5-W-R
184.4	196.8	212.8	226.6	238.4	253.7	267.7					91.2	16/13
K	E	E	P		R	I	G	H	T			ClearviewHwy-5-W
93	105.8	117.5	129.2	137.8	151.2	164.3	171	185.6	198.4		114	12

FILE NAME =	DESIGNED - SEW	REVISED -
FILEL	DRAWN - SEW	REVISED -
USER NAME = *USER*	CHECKED - FML	REVISED -
PLOT DATE = *DATE*	DATE - 12/2009	REVISED -

LIN ENGINEERING,LTD.
Consulting Engineers
Chatham, Illinois Westmont, Illinois

STATE OF ILLINOIS
DEPARTMENT OF TRANSPORTATION

SIGNING DETAILS

SCALE: N.T.S. | SHEET NO. 54 OF 71 SHEETS | STA. | TO STA.

F.A.I. RTE.	SECTION	COUNTY	TOTAL SHEETS	SHEET NO.
•	22(1, 1-1, 2&3)RS-7	DUPAGE	661	636
•	290,355	CONTRACT NO. 60G51		
FED. ROAD DIST. NO.	ILLINOIS	FED. AID PROJECT		