# SIGN DETAIL

1:75

WB-TR-20
STA. 219+50

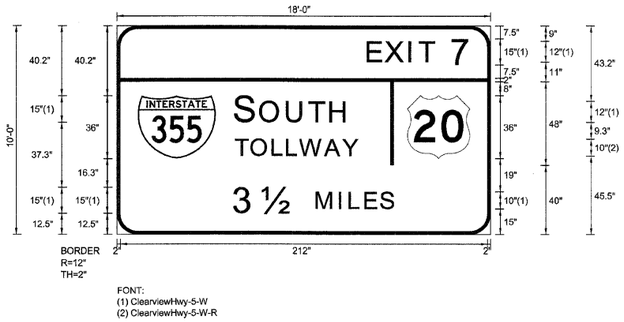


FONT:
(1) ClearviewHwy-5-W
(2) ClearviewHwy-5-W-R

| SIGN NUMBER | name | |
|---|---|---|
| WIDTH x HGHT. | 18'-0" x 10'-0" | |
| BORDER WIDTH | 2" | |
| CORNER RADIUS | 12" | |
| MOUNTING | Overhead | |
| BACKGROUND | TYPE: | Reflective |
| | COLOR: | Green |
| LEGEND/BORDER | TYPE: | Reflective |
| | COLOR: | White/White |

| SYMBOL | ROT | X | Y | WID | HT |
|---|---|---|---|---|---|
| M1_1 | 0 | 12 | 43.8 | 45 | 36 |
| M1_4 | 0 | 168 | 44 | 36 | 36 |
| | | | | | |
| | | | | | |
| | | | | | |
| | | | | | |

Panel Style: sign_default.ssi
Dimensions are in inches.tenths

Letter locations are panel edge to lower left corner

## LETTER POSITIONS (X)

| | | | | | | | | | | | | | | | | | | | | | | | | | | | | | | | | | | | LENGTH | SERIES/SIZE |
|---|---|---|---|---|---|---|---|---|---|---|---|---|---|---|---|---|---|---|---|---|---|---|---|---|---|---|---|---|---|---|---|---|---|---|---|---|---|
| E | X | I | T | 7 | | | | | | | | | | | | | | | | | | | | | | | | | | | | | | | | | ClearviewHwy-5-W |
| 145.4 | 155.7 | 169.3 | 175.3 | 193.9 | | | | | | | | | | | | | | | | | | | | | | | | | | | | | | | | 59 | 12,15 |
| S | O | U | T | H | | | | | | | | | | | | | | | | | | | | | | | | | | | | | | | | | ClearviewHwy-5-W |
| 68.5 | 83.3 | 98.7 | 111.6 | 123.8 | | | | | | | | | | | | | | | | | | | | | | | | | | | | | | | | 64.4 | 15,12 |
| T | O | L | L | W | A | Y | | | | | | | | | | | | | | | | | | | | | | | | | | | | | | | ClearviewHwy-5-W-R |
| 68.5 | 77.7 | 90 | 98.4 | 105.9 | 120.4 | 130.7 | | | | | | | | | | | | | | | | | | | | | | | | | | | | | | 70.9 | 10 |
| 3 | 12 | M | I | L | E | S | | | | | | | | | | | | | | | | | | | | | | | | | | | | | | | ClearviewHwy-5-W |
| 68 | 84.4 | 115.7 | 128.9 | 134.8 | 143.8 | 152.8 | | | | | | | | | | | | | | | | | | | | | | | | | | | | | | 92 | 15,10 |

| | | | | | | | | | | | | | | | | | | | | | | | | | | | | | | | | | | | | | |
|---|---|---|---|---|---|---|---|---|---|---|---|---|---|---|---|---|---|---|---|---|---|---|---|---|---|---|---|---|---|---|---|---|---|---|---|---|---|
| |
| | | | | | | | | | | | | | | | | | | | | | | | | | | | | | | | | | | | | | |
| | | | | | | | | | | | | | | | | | | | | | | | | | | | | | | | | | | | | | |
| | | | |
|---|---|---|---|
| FILE NAME = | DESIGNED - SEW | REVISED - | LIN ENGINEERING,LTD. Consulting Engineers Chatham, Illinois Westmont, Illinois |
| $FILE$ | DRAWN - SEW | REVISED - | **STATE OF ILLINOIS DEPARTMENT OF TRANSPORTATION** |
| USER NAME = $USER$ | CHECKED - FML | REVISED - | **SIGNING DETAILS** |
| PLOT DATE = $DATE$ | DATE - 12/2009 | REVISED - | SCALE: N.T.S. SHEET NO. 60 OF 71 SHEETS STA. TO STA. |

| F.A.I. RTE. | SECTION | COUNTY | TOTAL SHEETS | SHEET NO. |
|---|---|---|---|---|
| • | 22(1, 1-1, 2&3)RS-7 | DUPAGE | 661 | 642 |
| • | 290,355 | CONTRACT NO. 60G51 | | |
| FED. ROAD DIST. NO. | ILLINOIS | FED. AID PROJECT | | |