SIGN DETAIL

1:75

EB-TR-53
STA. 550+10

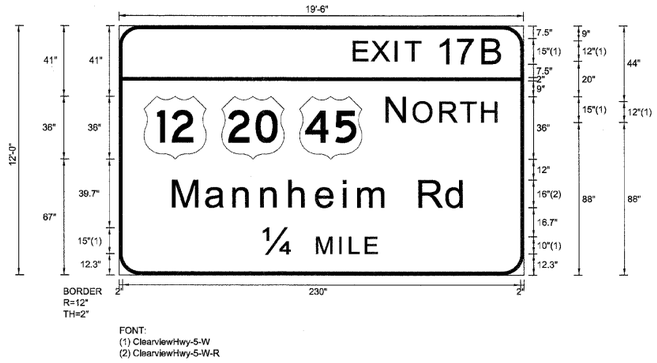

FONT:
(1) ClearviewHwy-5-W
(2) ClearviewHwy-5-W-R

Panel Style: sign_default.ssi
Dimensions are in inches.tenths

Letter locations are panel edge to lower left corner

SIGN NUMBER	name
WIDTH x HGHT.	19'-6" x 12'-0"
BORDER WIDTH	2"
CORNER RADIUS	12"
MOUNTING	Overhead
BACKGROUND	TYPE: Reflective
	COLOR: Green
LEGEND/BORDER	TYPE: Reflective
	COLOR: White/White

SYMBOL	ROT	X	Y	WID	HT
M1_4	0	14.4	67	36	36
M1_4	0	59.4	67	36	36
M1_4	0	104.4	67	36	36

LETTER POSITIONS (X)

																																			LENGTH	SERIES/SIZE
E	X	I	T	1	7	B																															ClearviewHwy-5-W
136.3	146.6	160.2	166.2	184.8	196	211.1																														86.1	12,15
N	O	R	T	H																																	ClearviewHwy-5-W
155.4	170.8	186.3	198.2	210.4																																64.1	15,12
M	a	n	n	h	e	i	m		R	d																											ClearviewHwy-5-W-R
31.6	50.5	66.5	82.7	98.8	114.4	130.2	138.7	156.8	174	189.7																										169.7	1613
¼	M	I	L	E																																	ClearviewHwy-5-W
83.7	114.7	127.9	133.8	142.8																																65.5	15,10

FILE NAME =	DESIGNED - SEW	REVISED -	
$FILEL$	DRAWN - SEW	REVISED -	
USER NAME = $USER$	CHECKED - FML	REVISED -	
PLOT DATE = $DATE$	DATE - 12/2009	REVISED -	

LIN ENGINEERING,LTD.
Consulting Engineers
Chatham, Illinois Westmont, Illinois

STATE OF ILLINOIS
DEPARTMENT OF TRANSPORTATION

SIGNING DETAILS

SCALE: N.T.S. | SHEET NO. 4 OF 77 SHEETS | STA. | TO STA.

F.A.I. RTE.	SECTION	COUNTY	TOTAL SHEETS	SHEET NO.
290	(3031.1, ETC., 3838)RS-5	COOK	413	332
		CONTRACT NO. 60G52		
FED. ROAD DIST. NO.	ILLINOIS	FED. AID PROJECT		