SIGN DETAIL
1:75

EB-TR-77
STA. 715+30

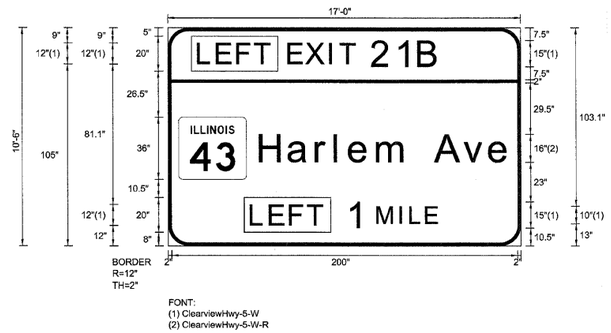

SIGN NUMBER	name
WIDTH x HGHT.	17'-0" x 10'-6"
BORDER WIDTH	2"
CORNER RADIUS	12"
MOUNTING	Overhead
BACKGROUND	TYPE: Reflective
	COLOR: Green
LEGEND/BORDER	TYPE: Reflective
	COLOR: White/White

SYMBOL	ROT	X	Y	WID	HT
M1-I100A-2-22-10D		6.1	38.5	39.3	36

Panel Style: sign_default.ssi
Dimensions are in inches.tenths

Letter locations are panel edge to lower left corner

LETTER POSITIONS (X)																																					LENGTH	SERIES/SIZE
L	E	F	T																																			ClearviewHwy-5-W
18	28.8	40.5	50.6																																	41.2	12
E	X	I	T	2	1	B																																ClearviewHwy-5-W
70.1	80.4	94.1	100	118.6	132.8	145.5																														86.8	12,15
H	a	r	l	e	m		A	v	e																													ClearviewHwy-5-W-R
53.4	69.9	85.9	96.9	105.1	121.3	139.4	154.9	171.4	186.1																											144.5	16/13
L	E	F	T																																			ClearviewHwy-5-W
48.3	59.1	70.8	80.9																																	41.2	12
1	M	I	L	E																																		ClearviewHwy-5-W
104.5	121.3	134.4	140.3	149.4																																51.2	15,10

FILE NAME =	DESIGNED - SEW	REVISED -	
$FILEL$	DRAWN - SEW	REVISED -	
USER NAME = $USER$	CHECKED - FML	REVISED -	
PLOT DATE = $DATE$	DATE - 12/2009	REVISED -	

LIN ENGINEERING, LTD.
Consulting Engineers
Chatham, Illinois Westmont, Illinois

STATE OF ILLINOIS
DEPARTMENT OF TRANSPORTATION

SIGNING DETAILS

SCALE: N.T.S. | SHEET NO. 23 OF 77 SHEETS | STA. TO STA.

F.A.I. RTE.	SECTION	COUNTY	TOTAL SHEETS	SHEET NO.
290	(3031.1, ETC., 3838)RS-5	COOK	413	351
		CONTRACT NO. 60G52		
FED. ROAD DIST. NO.	ILLINOIS	FED. AID PROJECT		