SIGN DETAIL

1:75

EB-TR-81
STA. 741+70

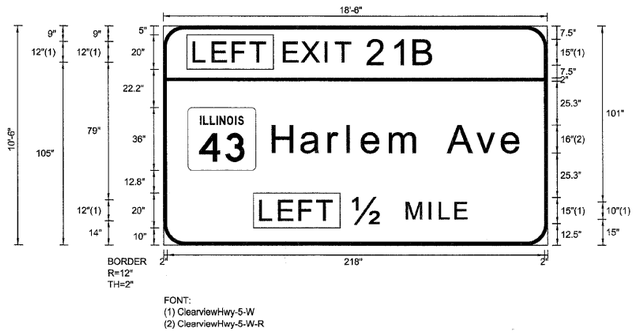

FONT:
(1) ClearviewHwy-5-W
(2) ClearviewHwy-5-W-R

SIGN NUMBER	name
WIDTH x HGHT.	18'-6" x 10'-6"
BORDER WIDTH	2"
CORNER RADIUS	12"
MOUNTING	Overhead
BACKGROUND	TYPE: Reflective
	COLOR: Green
LEGEND/BORDER	TYPE: Reflective
	COLOR: White/White

SYMBOL	ROT	X	Y	WID	HT
M1-1100A-2-22-1000		14.1	42.8	39.3	36

Panel Style: sign_default.ssi
Dimensions are in inches.tenths

Letter locations are panel edge to lower left corner

LETTER POSITIONS (X)

																																				LENGTH	SERIES-SIZE
L	E	F	T																																			ClearviewHwy-5-W
18	28.8	40.5	50.6																																		41.2	12
E	X	I	T	2	1	B																																ClearviewHwy-5-W
70.1	80.4	94.1	100	118.6	132.8	145.5																															86.8	12,15
H	a	r	I	e	m		A	v	e																													ClearviewHwy-5-W-R
63.4	79.9	95.9	106.9	115.1	131.3	149.4	164.9	181.4	196.1																												144.5	16\13
L	E	F	T																																			ClearviewHwy-5-W
56.3	67.2	78.9	88.9																																		41.2	12
12	M	I	L	E																																		ClearviewHwy-5-W
109.6	140.9	154	160	169																																	65.8	15,10

FILE NAME =	DESIGNED - SEW	REVISED -	
$FILE$	DRAWN - SEW	REVISED -	
USER NAME = $USER$	CHECKED - FML	REVISED -	
PLOT DATE = $DATE$	DATE - 12/2009	REVISED -	

LIN ENGINEERING, LTD.
Consulting Engineers
Chatham, Illinois Westmont, Illinois

STATE OF ILLINOIS
DEPARTMENT OF TRANSPORTATION

SIGNING DETAILS

SCALE: N.T.S. | SHEET NO. 27 OF 77 SHEETS | STA. | TO STA.

F.A.I. RTE.	SECTION	COUNTY	TOTAL SHEETS	SHEET NO.
290	(3031.1, ETC., 3838)RS-5	COOK	413	355
		CONTRACT NO. 60G52		
FED. ROAD DIST. NO.	ILLINOIS	FED. AID PROJECT		