SIGN DETAIL

1:75

WB-TR-61
STA. 505+00

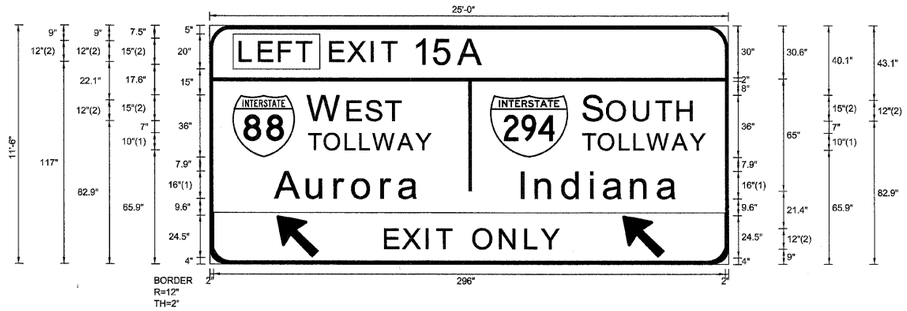

FONT:
(1) ClearviewHwy-5-W-R
(2) ClearviewHwy-5-W

SIGN NUMBER	name
WIDTH x HGHT.	25'-0" x 11'-6"
BORDER WIDTH	2"
CORNER RADIUS	12"
MOUNTING	Overhead
BACKGROUND	TYPE: Reflective
	COLOR: Green
LEGEND/BORDER	TYPE: Reflective
	COLOR: White,Black/White

SYMBOL	ROT	X	Y	WID	HT
M1_1	0	13.2	61.9	36	36
M1_1	0	162.2	61.9	45	36
ARMED	135	38.6	3.9	20	31.5
ARMED	135	238.6	3.9	20	31.5

Panel Style: sign_default.ssi
Dimensions are in inches.tenths

Letter locations are panel edge to lower left corner

LETTER POSITIONS (X)																																		LENGTH	SERIES-SIZE
L	E	F	T																																ClearviewHwy-5-W
18	28.8	40.5	50.6																															41.2	12
E	X	I	T	1	5	A																													ClearviewHwy-5-W
70.1	80.4	94.1	100	118.6	130.6	144.7																												88.6	12,15
W	E	S	T																																ClearviewHwy-5-W
57.2	80.1	90.9	102.3																															53.7	15,12
S	O	U	T	H																															ClearviewHwy-5-W
216.5	230.4	245.8	258.7	270.9																														63.6	15,12
T	O	L	L	W	A	Y																													ClearviewHwy-5-W-R
57.2	66.4	78.7	87.1	94.6	109.1	119.4																												70.9	10
T	O	L	L	W	A	Y																													ClearviewHwy-5-W-R
215.9	225.1	237.3	245.7	253.2	267.7	278																												70.9	10
A	u	r	o	r	a																														ClearviewHwy-5-W-R
38.1	56.6	72.6	83	99.7	109.8																													83.5	1613
I	n	d	i	a	n	a																													ClearviewHwy-5-W-R
180.5	188.9	204.4	220.7	228.2	244.2	259.4																												90.8	1613
E	X	I	T		O	N	L	Y																											ClearviewHwy-5-W
101.7	112	125.6	131.6	140.2	152.9	168.3	182.9	192.2																										101	12

FILE NAME =	DESIGNED - SEW	REVISED -	LIN ENGINEERING, LTD. Consulting Engineers Chatham, Illinois Westmont, Illinois
$FILE_$	DRAWN - SEW	REVISED -	**STATE OF ILLINOIS DEPARTMENT OF TRANSPORTATION**
USER NAME = $USER$	CHECKED - FML	REVISED -	**SIGNING DETAILS**
PLOT DATE = $DATE$	DATE - 12/2009	REVISED -	SCALE: N.T.S. | SHEET NO. 37 OF 77 SHEETS | STA. | TO STA.

F.A.I. RTE.	SECTION	COUNTY	TOTAL SHEETS	SHEET NO.
290	(3031.1, ETC., 3838)RS-5	COOK	413	365
		CONTRACT NO. 60G52		
FED. ROAD DIST. NO.	ILLINOIS	FED. AID PROJECT		