FOR INFORMATION ONLY

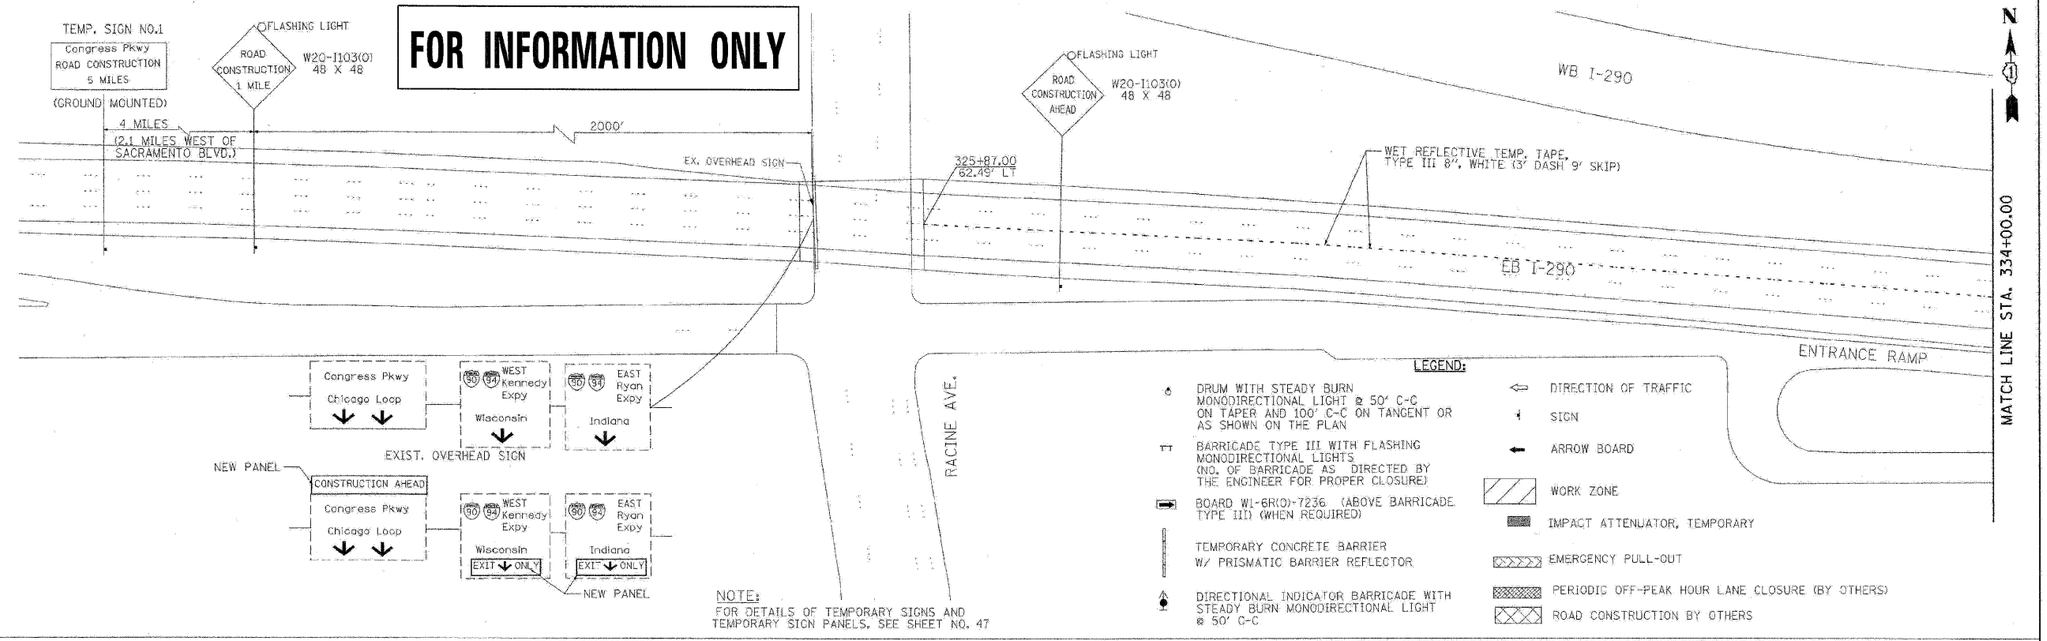

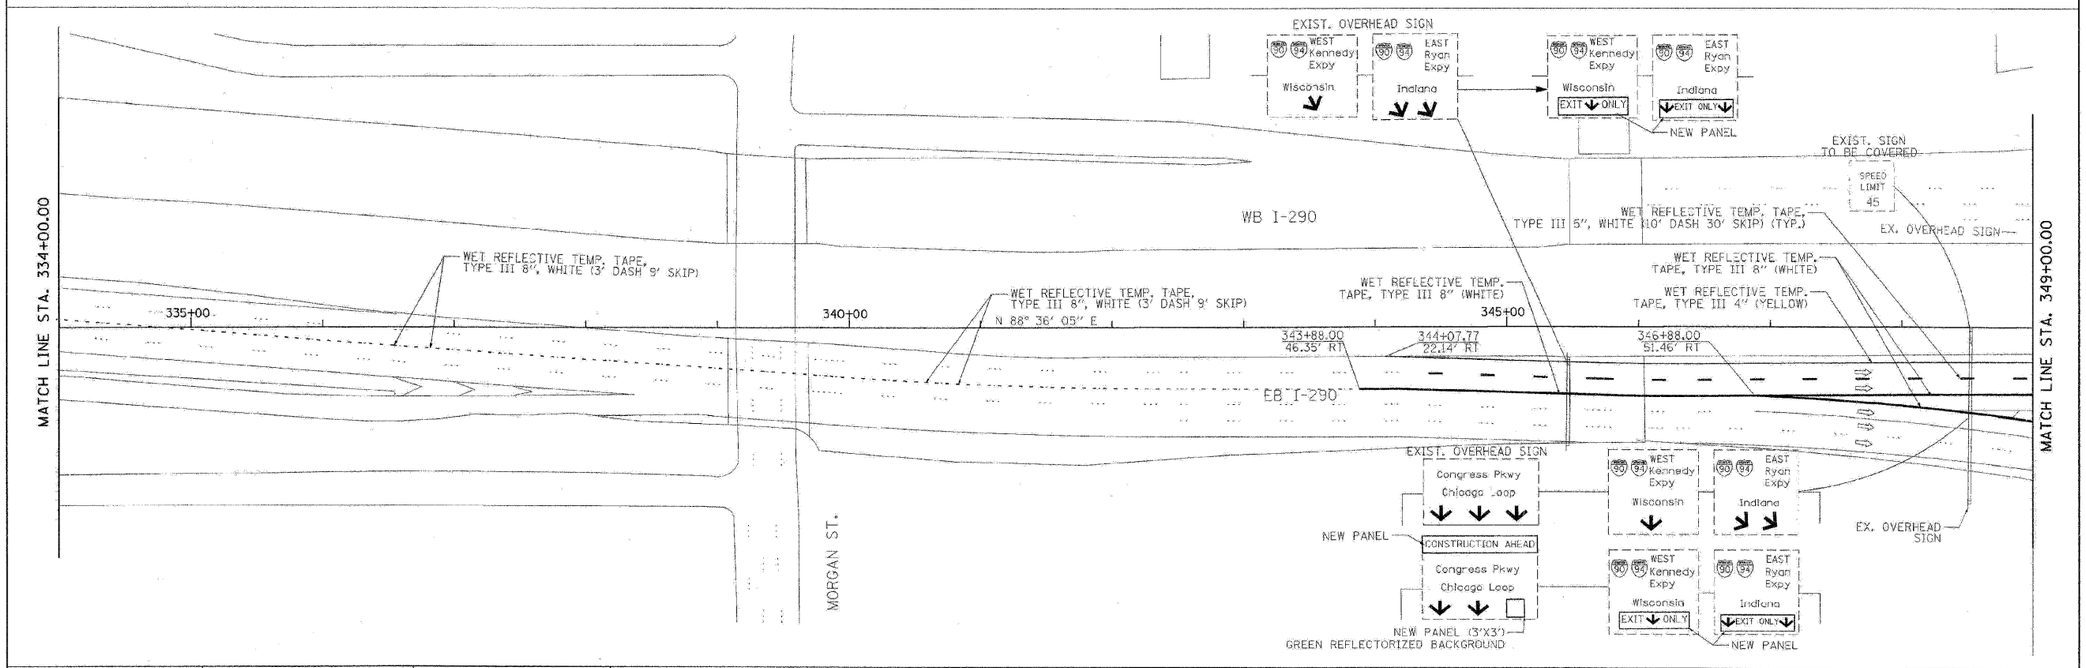

PB Americas, Inc. 230 WEST MONROE STREET, SUITE 900 CHICAGO, IL. 60606	USER NAME = #USER#	DESIGNED - DM	REVISED -
	FILE NAME = #FILENAME#	DRAWN - MS	REVISED -
	PLOT SCALE = #SCALE#	CHECKED - DS	REVISED -
	PLOT DATE = 5/7/2009	DATE - 5/08/09	REVISED -

STATE OF ILLINOIS
DEPARTMENT OF TRANSPORTATION

CONGRESS PARKWAY OVER SOUTH BRANCH OF THE CHICAGO RIVER
SUGGESTED STAGES OF CONSTRUCTION AND TRAFFIC CONTROL PLANS - STAGE I

SCALE: 1" = 50' | SHEET NO. 34 OF 83 SHEETS | STA. 377+01.00 TO STA. 382+45.28

F.A.P RTE.	SECTION	COUNTY	TOTAL SHEETS	SHEET NO.
389	2424-2B-R	COOK	398	34
		CONTRACT NO. 60D61		
FED. ROAD DIST. NO. 1	ILLINOIS	FED. AID PROJECT		

FILE NAME = ...\plpln_ABC_C3_290_mot_ST_2_24_60D61.dgn	DESIGNED - AJP	REVISED -	benesch
	DRAWN - TWB	REVISED -	
USER NAME = tblank	CHECKED - JJT	REVISED -	
PLOT DATE = 11/13/2009	DATE - 10/16/09	REVISED -	

STATE OF ILLINOIS
DEPARTMENT OF TRANSPORTATION

MAINTENANCE OF TRAFFIC
PLAN - STAGE 2

SCALE: 1"=50' | SHEET NO. 20 OF 28 SHEETS | STA. | TO STA.

F.A.I. RTE.	SECTION	COUNTY	TOTAL SHEETS	SHEET NO.
290	(2828B,D, ETC., 3031.1)RS-6	COOK	185	92
		CONTRACT NO. 60C53		
FED. ROAD DIST. NO.	ILLINOIS	FED. AID PROJECT		