SIGN DETAIL

1:75

EB-CL-93
STA. 876+50

FRED M. LIN
062-056704
LICENSED PROFESSIONAL ENGINEER OF ILLINOIS

SEAL

Fred M Lin 12-15-09

FRED M. LIN, P.E. DATE

ILLINOIS REGISTERED ENGINEER NO. 062-056704
REGISTRATION EXPIRES NOV. 30, 2011

DWGS.: 186-189, 214-285, 286-288, 289-292

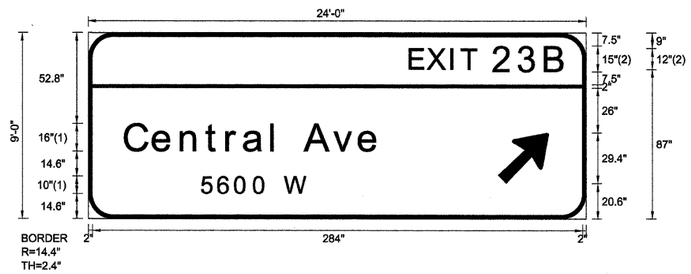

FONT:
(1) ClearviewHwy-5-W-R
(2) ClearviewHwy-5-W

SIGN NUMBER	name
WIDTH x HGHT.	24'-0" x 9'-0"
BORDER WIDTH	2.4"
CORNER RADIUS	14.4"
MOUNTING	Overhead
BACKGROUND	TYPE: Reflective
	COLOR: Green
LEGEND/BORDER	TYPE: Reflective
	COLOR: White/White

SYMBOL	ROT	X	Y	WID	HT
ARMED	45	237	20.6	24	37.8

Panel Style: sign_default.ssi
Dimensions are in inches.tenths

Letter locations are panel edge to lower left corner

LETTER POSITIONS (X)

												LENGTH	SERIES/SIZE
E	X	I	T	2	3	B							ClearviewHwy-5-W
186.4	196.7	210.3	216.3	234.9	249.2	265						90	12,15
C	e	n	t	r	a	I		A	v	e			ClearviewHwy-5-W-R
21.6	37.8	54	68.6	80.4	90.4	106.4	111.4	125.6	142.2	156.9		147.1	1613
5	6	0	0		W								ClearviewHwy-5-W-R
65.9	75.3	85.1	96	104.2	113.7							61.1	10

FILE NAME =	DESIGNED - SEW	REVISED -	LIN ENGINEERING,LTD. Consulting Engineers Chatham, Illinois Westmont, Illinois
$FILEL$	DRAWN - SEW	REVISED -	**STATE OF ILLINOIS DEPARTMENT OF TRANSPORTATION**
USER NAME = $USER$	CHECKED - SEW	REVISED -	**SIGNING DETAILS**
PLOT DATE = $DATE$	DATE - 12/2009	REVISED -	SCALE: N.T.S. SHEET NO. 1 OF 79 SHEETS STA. TO STA.

F.A.I. RTE.	SECTION	COUNTY	TOTAL SHEETS	SHEET NO.
290	(2828B,D, ETC., 3031.1)RS-6	COOK	300	214
		CONTRACT NO. 60G53		
FED. ROAD DIST. NO.	ILLINOIS	FED. AID PROJECT		