SIGN DETAIL
1:75

EB-BM-95
STA. 916+10

SIGN NUMBER	name	
WIDTH x HGHT.	20'-6" x 9'-0"	
BORDER WIDTH	2"	
CORNER RADIUS	12"	
MOUNTING	Overhead	
BACKGROUND	TYPE:	Reflective
	COLOR:	Green
LEGEND/BORDER	TYPE:	Reflective
	COLOR:	WhiteWhite

SYMBOL	ROT	X	Y	WID	HT
M1-I100A-2-22-10D	0	23.7	33.5	39.3	36

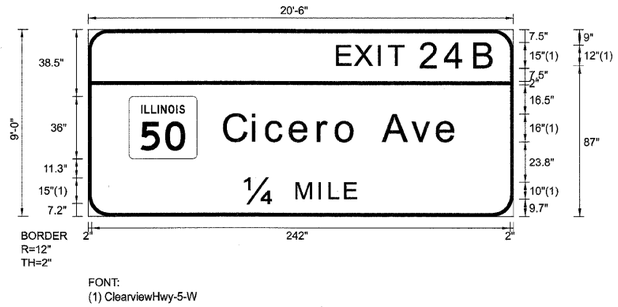

FONT:
(1) ClearviewHwy-5-W

Panel Style: sign_default.ssi
Dimensions are in inches.tenths

Letter locations are panel edge to lower left corner

LETTER POSITIONS (X)

	LENGTH	SERIES/SIZE
E	X	I	T	2	4	B																																					ClearviewHwy-5-W
144.4	154.7	168.3	174.2	192.9	207.4	224.1																																			91	12,15
C	i	c	e	r	o		A	v	e																																	ClearviewHwy-5-W-R
79	95.5	103.3	117.2	133.4	143.7	156	170.9	187.4	202.1																																134.9	16,13
¼	M	I	L	E																																						ClearviewHwy-5-W
90.8	120.8	133.9	139.8	148.9																																					64.5	15,10

FILE NAME =	DESIGNED - SEW	REVISED -
$FILEL$	DRAWN - SEW	REVISED -
USER NAME = $USER$	CHECKED - SEW	REVISED -
PLOT DATE = $DATE$	DATE - 12/2009	REVISED -

LIN ENGINEERING,LTD.
Consulting Engineers
Chatham, Illinois Westmont, Illinois

STATE OF ILLINOIS
DEPARTMENT OF TRANSPORTATION

SIGNING DETAILS

SCALE: N.T.S. | SHEET NO. 2 OF 79 SHEETS | STA. | TO STA.

F.A.I. RTE.	SECTION	COUNTY	TOTAL SHEETS	SHEET NO.
290	(2828B,D, ETC., 3031.1)RS-6	COOK	300	215

CONTRACT NO. 60G53

FED. ROAD DIST. NO. | ILLINOIS | FED. AID PROJECT