SIGN DETAIL
1:75

EB-BM-96
STA. 931+80

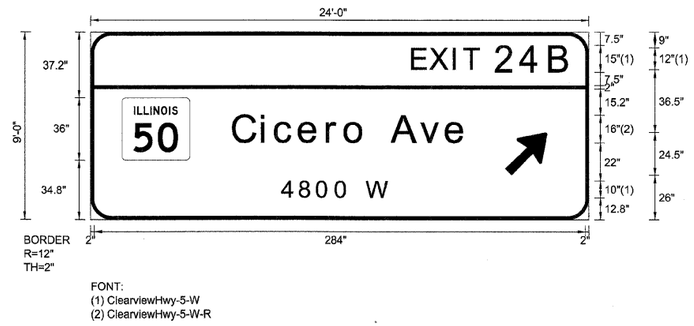

SIGN NUMBER	name	
WIDTH x HGHT.	24'-0" x 9'-0"	
BORDER WIDTH	2"	
CORNER RADIUS	12"	
MOUNTING	Overhead	
BACKGROUND	TYPE:	Reflective
	COLOR:	Green
LEGEND/BORDER	TYPE:	Reflective
	COLOR:	White/White

SYMBOL	ROT	X	Y	WID	HT
M1-I100A-2-22-10D	0	18	34.8	39.3	36
ARMED	45	239.5	26	20	31.5

Panel Style: sign_default.ssi
Dimensions are in inches.tenths

Letter locations are panel edge to lower left corner

LETTER POSITIONS (X)	LENGTH	SERIES/SIZE
E	X	I	T	2	4	B																																			ClearviewHwy-5-W
186.4	196.7	210.3	216.2	234.9	249.4	266.1																																		91	12,15
C	i	c	e	r	o		A	v	e																																ClearviewHwy-5-W-R
82.6	99.1	106.9	120.8	137	147.3	159.6	174.5	191	205.8																															134.9	16/13
4	8	0	0		W																																				ClearviewHwy-5-W-R
110.8	121	131	141.9	150	159.5																																			61.9	10

FILE NAME =	DESIGNED - SEW	REVISED -	
$FILEL$	DRAWN - SEW	REVISED -	
USER NAME = $LSER$	CHECKED - SEW	REVISED -	
PLOT DATE = $DATE$	DATE - 12/2009	REVISED -	

LIN ENGINEERING, LTD.
Consulting Engineers
Chatham, Illinois Westmont, Illinois

STATE OF ILLINOIS
DEPARTMENT OF TRANSPORTATION

SIGNING DETAILS

SCALE: N.T.S. | SHEET NO. 3 OF 79 SHEETS | STA. TO STA.

F.A.I. RTE.	SECTION	COUNTY	TOTAL SHEETS	SHEET NO.
290	(2828B,D, ETC., 3031.1)RS-6	COOK	300	216
		CONTRACT NO. 60G53		
FED. ROAD DIST. NO.	ILLINOIS	FED. AID PROJECT		