SIGN DETAIL

1:75

EB-CL-109
STA. 1083+10

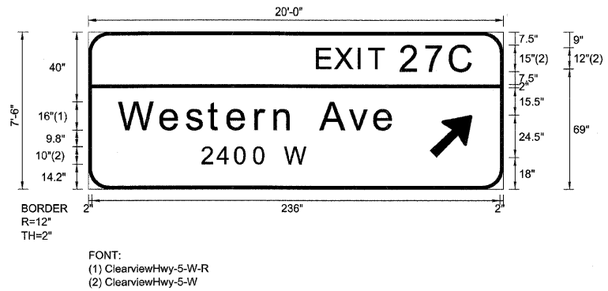

FONT:
(1) ClearviewHwy-5-W-R
(2) ClearviewHwy-5-W

SIGN NUMBER	name
WIDTH x HGHT.	20'-0" x 7'-6"
BORDER WIDTH	2"
CORNER RADIUS	12"
MOUNTING	Overhead
BACKGROUND	TYPE: Reflective
	COLOR: Green
LEGEND/BORDER	TYPE: Reflective
	COLOR: White/White

SYMBOL	ROT	X	Y	WID	HT
ARMED	45	197.5	18	20	31.5

Panel Style: sign_default.ssi
Dimensions are in inches.tenths

Letter locations are panel edge to lower left corner

LETTER POSITIONS (X)																																				LENGTH	SERIES/SIZE
E	X	I	T	2	7	C																															ClearviewHwy-5-W
132.7	143	156.7	162.6	181.2	195.4	209.8																														89.3	12,15
W	e	s	t	e	r	n		A	v	e																											ClearviewHwy-5-W-R
18	42.2	56.9	69.7	80.9	97.1	108.1	119.1	134.6	151.2	165.9																										159.6	1613
2	4	0	0		W																																ClearviewHwy-5-W-R
65.8	74.9	85.1	96	104.1	113.7																															61.1	10

FILE NAME =	DESIGNED - SEW	REVISED -	LIN ENGINEERING, LTD. Consulting Engineers Chatham, Illinois Westmont, Illinois	STATE OF ILLINOIS DEPARTMENT OF TRANSPORTATION	SIGNING DETAILS
$FILE1$	DRAWN - SEW	REVISED -			SCALE: N.T.S. SHEET NO. 13 OF 79 SHEETS STA. TO STA.
USER NAME = $USER$	CHECKED - SEW	REVISED -			
PLOT DATE = $DATE$	DATE - 12/2009	REVISED -			

F.A.I. RTE.	SECTION	COUNTY	TOTAL SHEETS	SHEET NO.
290	(2828B,D, ETC., 3031.1)RS-6	COOK	300	226
		CONTRACT NO. 60053		
FED. ROAD DIST. NO.	ILLINOIS	FED. AID PROJECT		