SIGN DETAIL

1:75

EB-BM-126
STA. 1184+20

SIGN NUMBER	name
WIDTH x HGHT.	19'–0" x 9'–0"
BORDER WIDTH	2"
CORNER RADIUS	12"
MOUNTING	Overhead
BACKGROUND	TYPE: Reflective
	COLOR: Green
LEGEND/BORDER	TYPE: Reflective
	COLOR: White/White

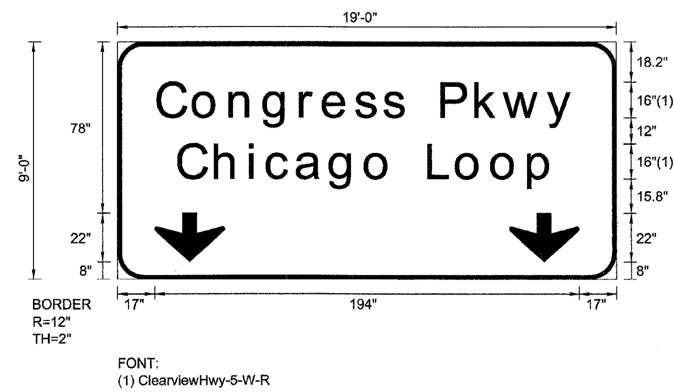

SYMBOL	ROT	X	Y	WID	HT
ARDOWN	0	17	8	32	22
ARDOWN	0	179	8	32	22

Panel Style: sign_default.ssi

Dimensions are in inches.tenths

Letter locations are panel edge to lower left corner

LETTER POSITIONS (X)

													LENGTH	SERIES/SIZE
C	o	n	g	r	e	s	s		P	k	w	y		ClearviewHwy–5–W–R
18.8	35	51.8	67.3	84.1	94.4	109.2	122.1	132.3	148.5	164.1	176.8	196.7	190.3	16/13
C	h	i	c	a	g	o		L	o	o	p			ClearviewHwy–5–W–R
28.2	45.1	60.9	68.8	82.3	97.6	113.7	126	142.6	155.3	171.4	188.2		171.5	16/13

FILE NAME =	DESIGNED - SEW	REVISED -	LIN ENGINEERING,LTD. Consulting Engineers Chatham, Illinois Westmont, Illinois
$FILEL$	DRAWN - SEW	REVISED -	
USER NAME = $USER$	CHECKED - SEW	REVISED -	
PLOT DATE = $DATE$	DATE - 12/2009	REVISED -	

STATE OF ILLINOIS
DEPARTMENT OF TRANSPORTATION

SIGNING DETAILS

SCALE: N.T.S. | SHEET NO. 25 OF 79 SHEETS | STA. TO STA.

F.A.I. RTE.	SECTION	COUNTY	TOTAL SHEETS	SHEET NO.
290	(2828B,D, ETC., 3031.1)RS-6	COOK	300	238
		CONTRACT NO. 60G53		

FED. ROAD DIST. NO. | ILLINOIS | FED. AID PROJECT