# SIGN DETAIL

1:75

WB-BM-116
STA. 1013+75

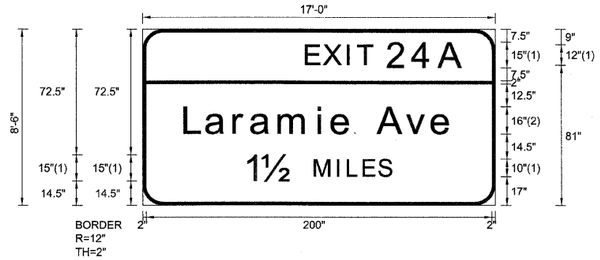


FONT:
(1) ClearviewHwy-5-W
(2) ClearviewHwy-5-W-R

| | |
|---|---|
| SIGN NUMBER | name |
| WIDTH x HGHT. | 17'-0" x 8'-6" |
| BORDER WIDTH | 2" |
| CORNER RADIUS | 12" |
| MOUNTING | Overhead |
| BACKGROUND | TYPE: Reflective |
| | COLOR: Green |
| LEGEND/BORDER | TYPE: Reflective |
| | COLOR: White/White |

| SYMBOL | ROT | X | Y | WID | HT |
|---|---|---|---|---|---|
| | | | | | |
| | | | | | |
| | | | | | |
| | | | | | |
| | | | | | |
| | | | | | |

Panel Style: sign_default.ssi
Dimensions are in inches.tenths

Letter locations are panel edge to lower left corner

| LETTER POSITIONS (X) | | | | | | | | | | | | | | | | | | | | | | | | | | | | | | | | | | | | LENGTH | SERIES/SIZE |
|---|---|---|---|---|---|---|---|---|---|---|---|---|---|---|---|---|---|---|---|---|---|---|---|---|---|---|---|---|---|---|---|---|---|---|---|---|---|
| E | X | I | T | 2 | 4 | A | | | | | | | | | | | | | | | | | | | | | | | | | | | | | | | ClearviewHwy-5-W |
| 94.9 | 105.2 | 118.9 | 124.8 | 142.4 | 156.9 | 172 | | | | | | | | | | | | | | | | | | | | | | | | | | | | | | 91.1 | 12,15 |
| L | a | r | a | m | i | e | | A | v | e | | | | | | | | | | | | | | | | | | | | | | | | | | | ClearviewHwy-5-W-R |
| 24.7 | 37.1 | 53 | 63.1 | 79 | 101.9 | 109.7 | 121.5 | 136.3 | 152.9 | 167.6 | | | | | | | | | | | | | | | | | | | | | | | | | | 154.6 | 16/13 |
| 1 | 12 | M | I | L | E | S | | | | | | | | | | | | | | | | | | | | | | | | | | | | | | | ClearviewHwy-5-W |
| 59.8 | 69.6 | 99.9 | 113 | 119 | 128 | 137 | | | | | | | | | | | | | | | | | | | | | | | | | | | | | 84.4 | 15,10 |

| | | | | | |
|---|---|---|---|---|---|
| FILE NAME = | DESIGNED - SEW | REVISED - | LIN ENGINEERING,LTD. Consulting Engineers Chatham, Illinois Westmont, Illinois | STATE OF ILLINOIS DEPARTMENT OF TRANSPORTATION | SIGNING DETAILS |
| $FILE$ | DRAWN - SEW | REVISED - | | | |
| USER NAME = $USER$ | CHECKED - SEW | REVISED - | | | SCALE: N.T.S. SHEET NO. 46 OF 79 SHEETS STA. TO STA. |
| PLOT DATE = $DATE$ | DATE - 12/2009 | REVISED - | | | |

| F.A.I. RTE. | SECTION | COUNTY | TOTAL SHEETS | SHEET NO. |
|---|---|---|---|---|
| 290 | (2828B,D, ETC., 3031.1)RS-6 | COOK | 300 | 259 |
| | | CONTRACT NO. 60G53 | | |
| FED. ROAD DIST. NO. | ILLINOIS | FED. AID PROJECT | | |