SIGN DETAIL
1:75

WB-BM-144
STA. 1199+30

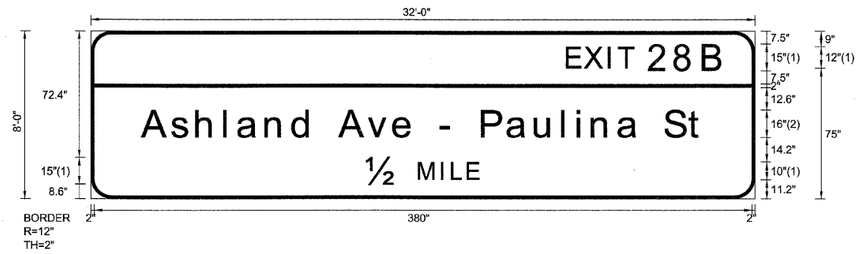

FONT:
(1) ClearviewHwy-5-W
(2) ClearviewHwy-5-W-R

SIGN NUMBER	name	
WIDTH x HGHT.	32'-0" x 8'-0"	
BORDER WIDTH	2"	
CORNER RADIUS	12"	
MOUNTING	Overhead	
BACKGROUND	TYPE:	Reflective
	COLOR:	Green
LEGEND/BORDER	TYPE:	Reflective
	COLOR:	White/White

SYMBOL	ROT	X	Y	WID	HT

Panel Style: sign_default.ssi
Dimensions are in inches.tenths

Letter locations are panel edge to lower left corner

LETTER POSITIONS (X)																																					LENGTH	SERIES/SIZE
E	X	I	T	2	8	B																																ClearviewHwy-5-W
275.8	286	299.7	305.6	323.2	338.3	354.6																															90.3	12,15
A	s	h	l	a	n	d		A	v	e		–		P	a	u	l	i	n	a		S	t															ClearviewHwy-5-W-R
30	47	61.4	77.5	85.4	101.4	116.9	128.5	144	160.5	175.2	187	203.2	209.5	226.5	241.1	257.1	273.1	281.6	290.1	305.3	317.1	332.1	346.2														324.1	16/13
½	M	I	L	E																																		ClearviewHwy-5-W
159.7	190	203.1	209.1	218.1																																	64.8	15,10

FILE NAME =	DESIGNED - SEW	REVISED -
$FILEL$	DRAWN - SEW	REVISED -
USER NAME = $USER$	CHECKED - SEW	REVISED -
PLOT DATE = $DATE$	DATE - 12/2009	REVISED -

LIN ENGINEERING,LTD.
Consulting Engineers
Chatham, Illinois Westmont, Illinois

STATE OF ILLINOIS
DEPARTMENT OF TRANSPORTATION

SIGNING DETAILS

SCALE: N.T.S. | SHEET NO. 67 OF 79 SHEETS | STA. TO STA.

F.A.I. RTE.	SECTION	COUNTY	TOTAL SHEETS	SHEET NO.
290	(2828B,D, ETC., 3031.1)RS-6	COOK	300	280
		CONTRACT NO. 60G53		
FED. ROAD DIST. NO.	ILLINOIS	FED. AID PROJECT		