SIGN DETAIL
1:75

EB-TR-37
STA. 401+40

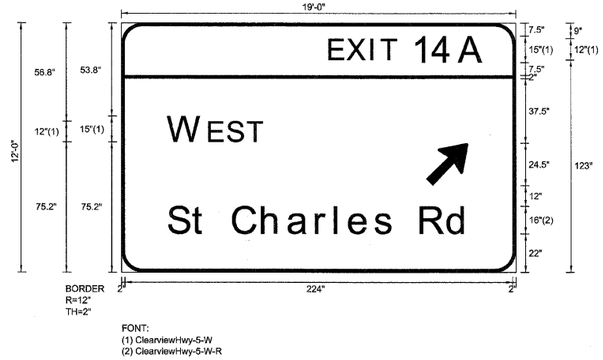

FONT:
(1) ClearviewHwy-5-W
(2) ClearviewHwy-5-W-R

SIGN NUMBER	name
WIDTH x HGHT.	19'-0" x 12'-0"
BORDER WIDTH	2"
CORNER RADIUS	12"
MOUNTING	Overhead
BACKGROUND	TYPE: Reflective
	COLOR: Green
LEGEND/BORDER	TYPE: Reflective
	COLOR: White/White

SYMBOL	ROT	X	Y	WID	HT
ARMED	45	176.1	50	20	31.5

Panel Style: sign_default.ssi
Dimensions are in inches.tenths

Letter locations are panel edge to lower left corner

LETTER POSITIONS (X)

																																			LENGTH	SERIES/SIZE
E	X	I	T	1	4	A																														ClearviewHwy-5-W
120.9	131.2	144.8	150.7	169.4	180.9	196																													89.1	12,15
W	E	S	T																																	ClearviewHwy-5-W
27.4	51.1	61.9	73.3																															54.5	15,12
S	t		C	h	a	r	l	e	s		R	d																							ClearviewHwy-5-W-R
27.4	41.5	49.4	64.8	81.6	96.8	112.8	123.8	132.1	146.8	157	173.3	189																							173.1	16/13

FILE NAME =	DESIGNED - SEW	REVISED -	LIN ENGINEERING,LTD. Consulting Engineers Chatham, Illinois Westmont, Illinois	STATE OF ILLINOIS DEPARTMENT OF TRANSPORTATION	SIGNING DETAILS
$FILE$	DRAWN - SEW	REVISED -			
USER NAME = $USER$	CHECKED - FML	REVISED -			SCALE: N.T.S. SHEET NO. 14 OF 58 SHEETS STA. TO STA.
PLOT DATE = $DATE$	DATE - 12/2009	REVISED -			

F.A.I. RTE.	SECTION	COUNTY	TOTAL SHEETS	SHEET NO.
290	2009-099BR	COOK/DUPAGE	394	342
		CONTRACT NO. 60157		
FED. ROAD DIST. NO.	ILLINOIS	FED. AID PROJECT		