SIGN DETAIL

1:75

WB-TR-36
STA. 354+50

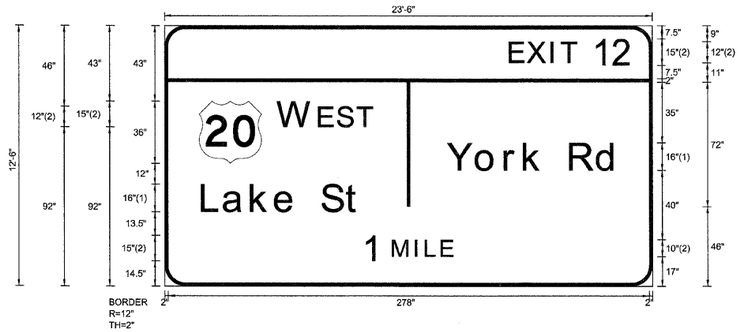

FONT:
(1) ClearviewHwy-5-W-R
(2) ClearviewHwy-5-W

SIGN NUMBER	name
WIDTH x HGHT.	23'-6" x 12'-6"
BORDER WIDTH	2"
CORNER RADIUS	12"
MOUNTING	Overhead
BACKGROUND	TYPE: Reflective
	COLOR: Green
LEGEND/BORDER	TYPE: Reflective
	COLOR: White/White

SYMBOL	ROT	X	Y	WID	HT
M1_4	0	20	71	36	36

Panel Style: sign_default.ssi
Dimensions are in inches.tenths

Letter locations are panel edge to lower left corner

LETTER POSITIONS (X)

																																				LENGTH	SERIES/SIZE
E	X	I	T	1	2																																	ClearviewHwy-5-W
200.1	210.4	224	230	248.6	260.1																																70.3	12,15
W	E	S	T																																			ClearviewHwy-5-W
66	89.7	100.5	111.9																																		54.5	15,12
Y	o	r	k		R	d																																ClearviewHwy-5-W-R
163.8	180.4	197.1	208.1	219.4	234.7	250.4																															98.2	16\13
L	a	k	e		S	t																																ClearviewHwy-5-W-R
22	34.4	50.4	64.2	75.9	91.2	105.3																															91.2	16\13
1	M	I	L	E																																		ClearviewHwy-5-W
115.4	132.2	145.3	151.2	160.3																																	51.2	15,10

FILE NAME =	DESIGNED - SEW	REVISED -	
$FILE1$	DRAWN - SEW	REVISED -	
USER NAME = $USER$	CHECKED - FML	REVISED -	
PLOT DATE = $DATE$	DATE - 12/2009	REVISED -	

LIN ENGINEERING,LTD.
Consulting Engineers
Chatham, Illinois Westmont, Illinois

STATE OF ILLINOIS
DEPARTMENT OF TRANSPORTATION

SIGNING DETAILS

SCALE: N.T.S. | SHEET NO. 32 OF 58 SHEETS | STA. | TO STA.

F.A.I. RTE.	SECTION	COUNTY	TOTAL SHEETS	SHEET NO.
290	2009-099BR	COOK/DUPAGE	394	360
		CONTRACT NO. 60157		
FED. ROAD DIST. NO.	ILLINOIS	FED. AID PROJECT		