SIGN DETAIL
1:75

WB-TR-51
STA. 426+20

SIGN NUMBER	name
WIDTH x HGHT.	17'-6" x 12'-6"
BORDER WIDTH	2"
CORNER RADIUS	12"
MOUNTING	Overhead
BACKGROUND	TYPE: Reflective
	COLOR: Green
LEGEND/BORDER	TYPE: Reflective
	COLOR: White/White

SYMBOL	ROT	X	Y	WID	HT

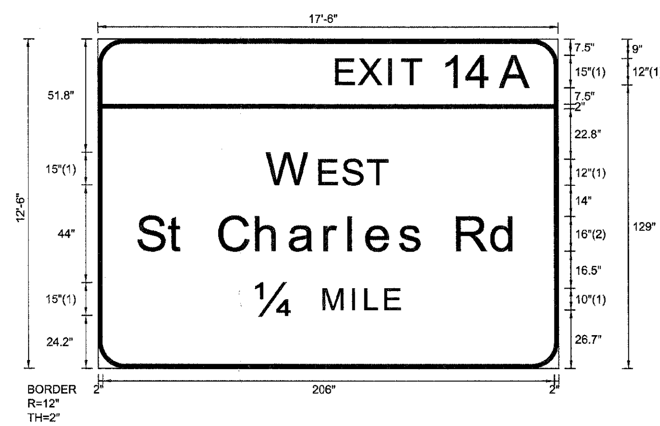

FONT:
(1) ClearviewHwy-5-W
(2) ClearviewHwy-5-W-R

Panel Style: sign_default.ssi
Dimensions are in inches.tenths

Letter locations are panel edge to lower left corner

LETTER POSITIONS (X)

													LENGTH	SERIES/SIZE
E	X	I	T	1	4	A								ClearviewHwy-5-W
109.3	119.6	133.2	139.2	157.8	169.3	184.4							89.1	12,15
W	E	S	T											ClearviewHwy-5-W
77.8	101.5	112.2	123.6										54.5	15,12
S	t		C	h	a	r	l	e	s		R	d		ClearviewHwy-5-W-R
18.4	32.5	40.4	55.8	72.6	87.9	103.8	114.8	123.1	137.8	148	164.3	180	173.1	16/13
1/4	M	I	L	E										ClearviewHwy-5-W
72.3	103.3	116.4	122.3	131.4									65.5	15,10

FILE NAME =	DESIGNED - SEW	REVISED -	LIN ENGINEERING,LTD. Consulting Engineers Chatham, Illinois Westmont, Illinois
$FILEL$	DRAWN - SEW	REVISED -	
USER NAME = $USER$	CHECKED - FML	REVISED -	
PLOT DATE = $DATE$	DATE - 12/2009	REVISED -	

STATE OF ILLINOIS
DEPARTMENT OF TRANSPORTATION

SIGNING DETAILS

SCALE: N.T.S. | SHEET NO. 43 OF 58 SHEETS | STA. | TO STA.

F.A.I. RTE.	SECTION	COUNTY	TOTAL SHEETS	SHEET NO.
290	2009-099BR	COOK/DUPAGE	394	371
		CONTRACT NO. 60157		

FED. ROAD DIST. NO. | ILLINOIS | FED. AID PROJECT