SIGN DETAIL
1:75

WB-TR-57
STA. 484+20

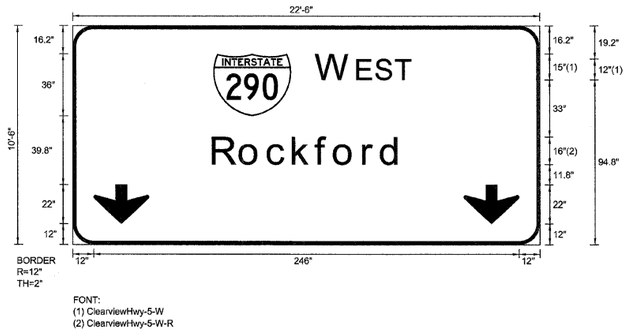

SIGN NUMBER	name	
WIDTH x HGHT.	22'-6" x 10'-6"	
BORDER WIDTH	2"	
CORNER RADIUS	12"	
MOUNTING	Overhead	
BACKGROUND	TYPE:	Reflective
	COLOR:	Green
LEGEND/BORDER	TYPE:	Reflective
	COLOR:	White/White

SYMBOL	ROT	X	Y	WID	HT
M1_1	0	81.3	73.8	45	36
ARDOWN	0	12	12	32	22
ARDOWN	0	226	12	32	22

Panel Style: sign_default.ssi
Dimensions are in inches.tenths

Letter locations are panel edge to lower left corner

LETTER POSITIONS (X)

																																				LENGTH	SERIES/SIZE
W	E	S	T																																		ClearviewHwy-5-W
141.3	165	175.7	187.1																																	54.5	15,12
R	o	c	k	f	o	r	d																														ClearviewHwy-5-W-R
81.3	97	113.1	127.6	140.8	151.5	168.3	178.6																													108.9	16,13

FILE NAME =	DESIGNED - SEW	REVISED -
$FILEL$	DRAWN - SEW	REVISED -
USER NAME = $USER$	CHECKED - FML	REVISED -
PLOT DATE = $DATE$	DATE - 12/2009	REVISED -

LIN ENGINEERING, LTD.
Consulting Engineers
Chatham, Illinois Westmont, Illinois

STATE OF ILLINOIS
DEPARTMENT OF TRANSPORTATION

SIGNING DETAILS

SCALE: N.T.S. | SHEET NO. 49 OF 58 SHEETS | STA. TO STA.

F.A.I. RTE.	SECTION	COUNTY	TOTAL SHEETS	SHEET NO.
290	2009-099BR	COOK/DUPAGE	394	377

CONTRACT NO. 60157

FED. ROAD DIST. NO. | ILLINOIS | FED. AID PROJECT