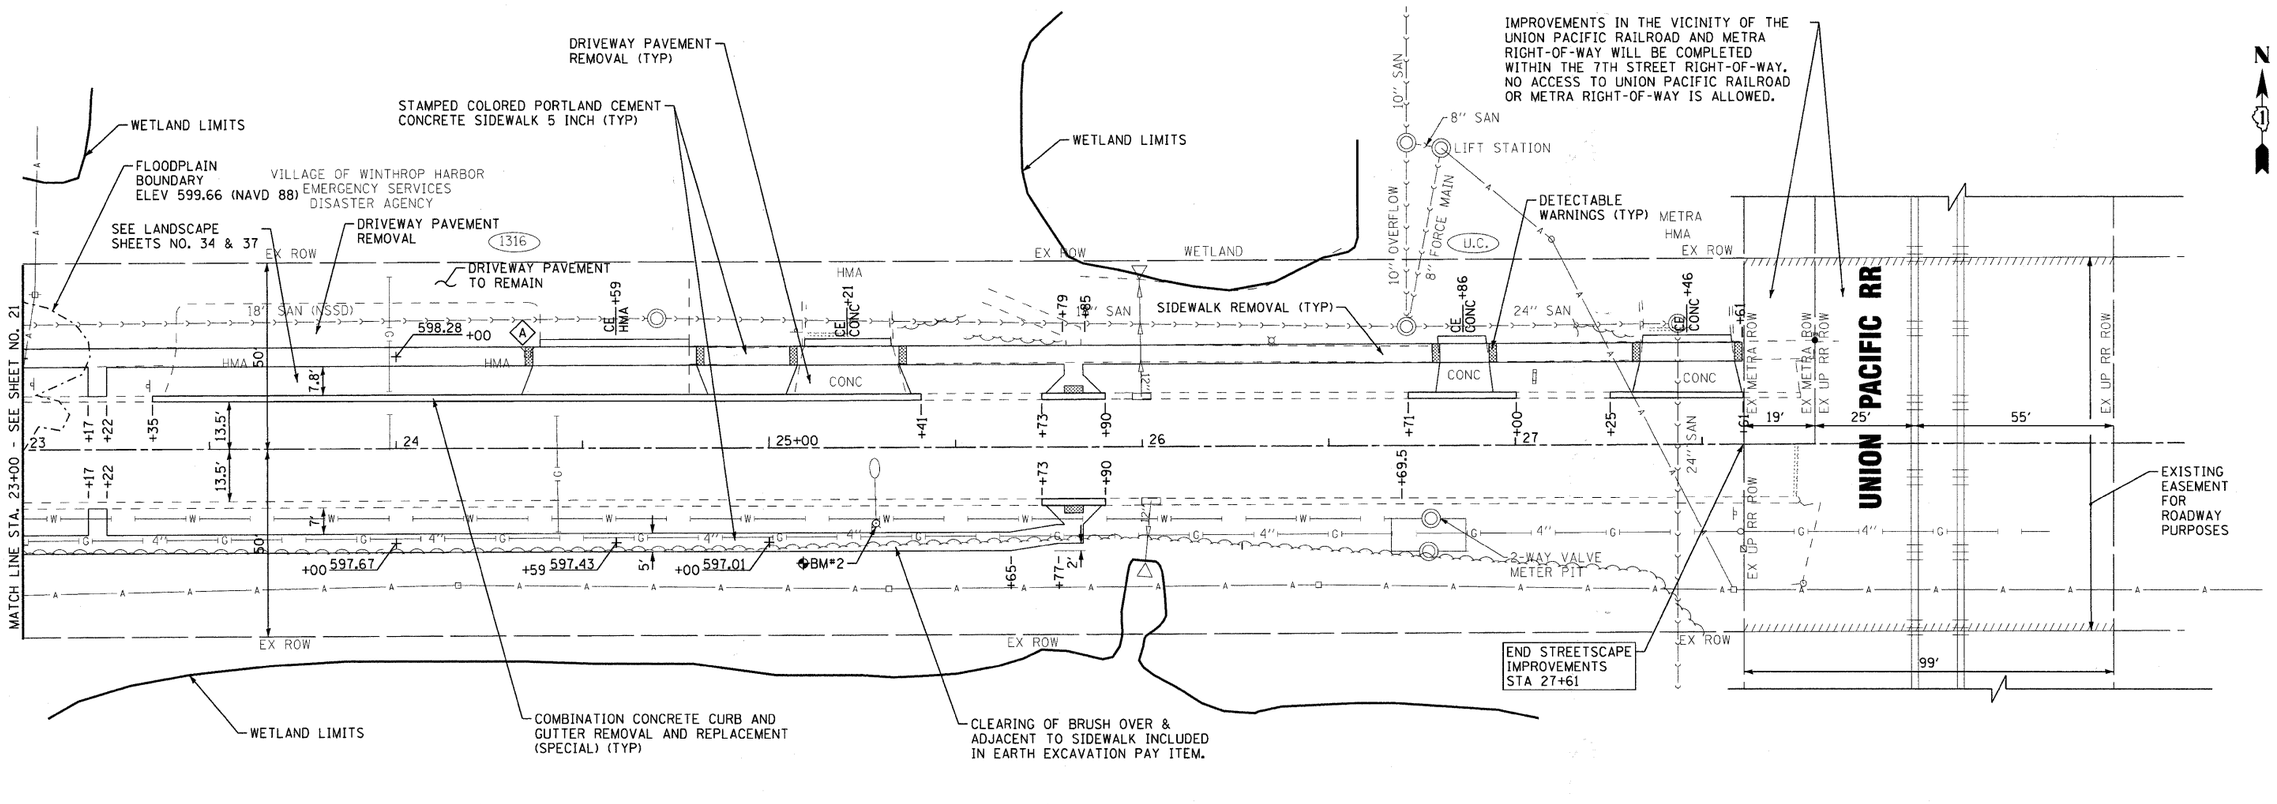

7TH STREET

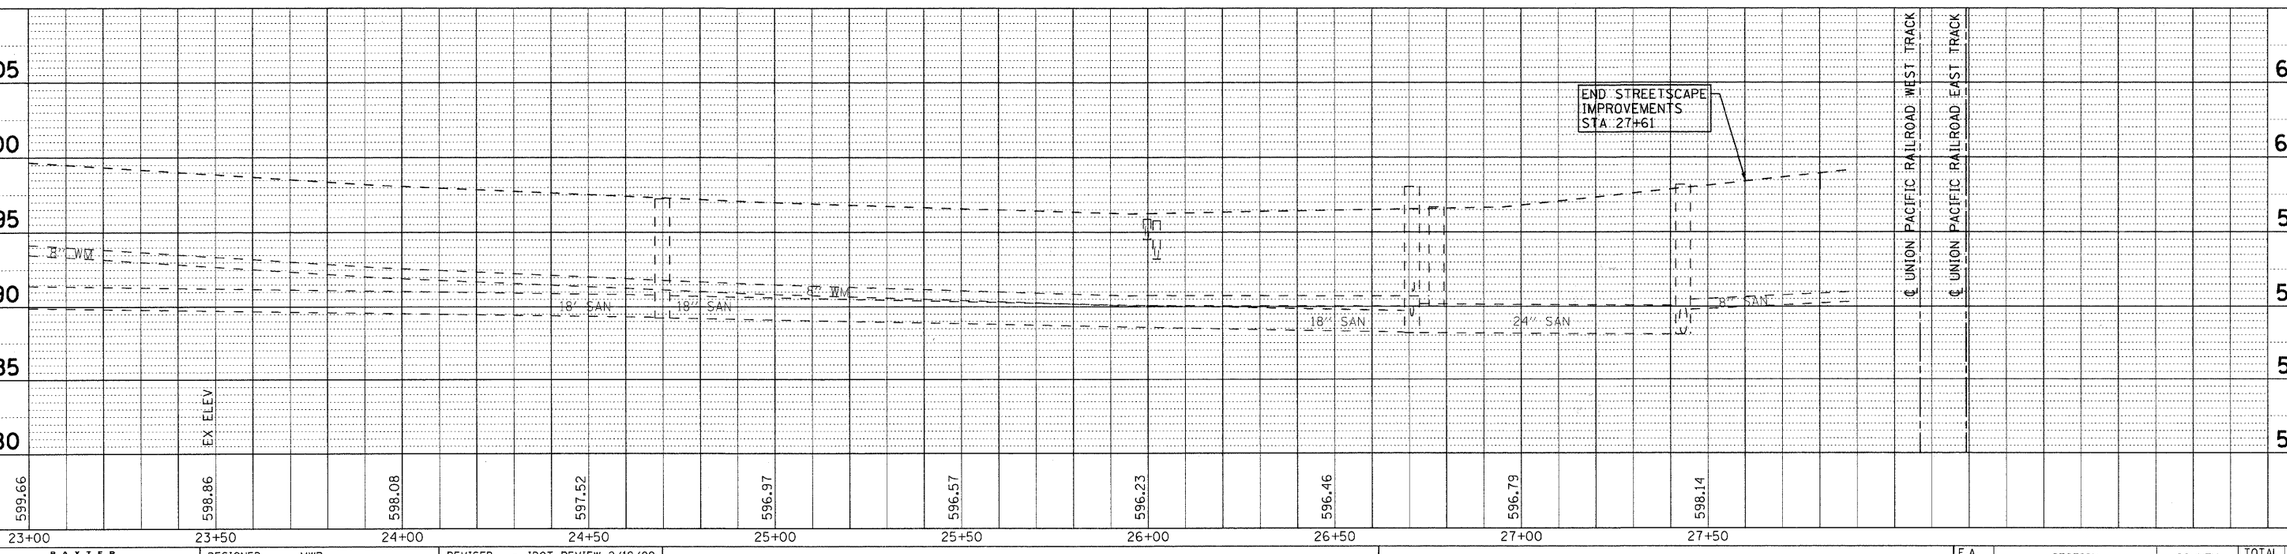

COPYRIGHT © 2008, BY BAXTER & WOODMAN, INC.
STATE OF ILLINOIS PROFESSIONAL DESIGN FIRM
LICENSE NO.- 184-001121 - EXPIRES 4/30/2009
10/19/2009 11:04:24 PM
...\plotdrive\PDF22x34.plt
...\WINHR\060807\PLOTS\060807.tbl
I:\winhr\060807\dgn\sheets\060807-pp5.sht

BAXTER & WOODMAN Consulting Engineers

DESIGNED	MWP	REVISED	IDOT REVIEW 2/19/09
DRAWN	CJC	REVISED	IDOT REVIEW 4/22/09
CHECKED	MDW	REVISED	
DATE	8-1-08	FILE	060807-pp5.sht

VILLAGE OF WINTHROP HARBOR, ILLINOIS
ILLINOIS ROUTE 137 (SHERIDAN ROAD) AND 7th STREET
STREETSCAPE IMPROVEMENTS

PLAN AND PROFILE
7TH STREET

SCALE: H: 1"=20' V: 1"=5' | STA. 23+00 | TO STA. 29+00

F.A. RTE.	SECTION	COUNTY	TOTAL SHEETS	SHEET NO.
•	06-00036-00-LS	LAKE	70	22
FED. ROAD DIST. NO. 1		CONTRACT NO. 63167		
JOB NO. C-91-197-10	ILLINOIS	FED. AID PROJECT ARA-00D(810)		

• F.A.P. 352 ILLINOIS ROUTE 137 (SHERIDAN ROAD)