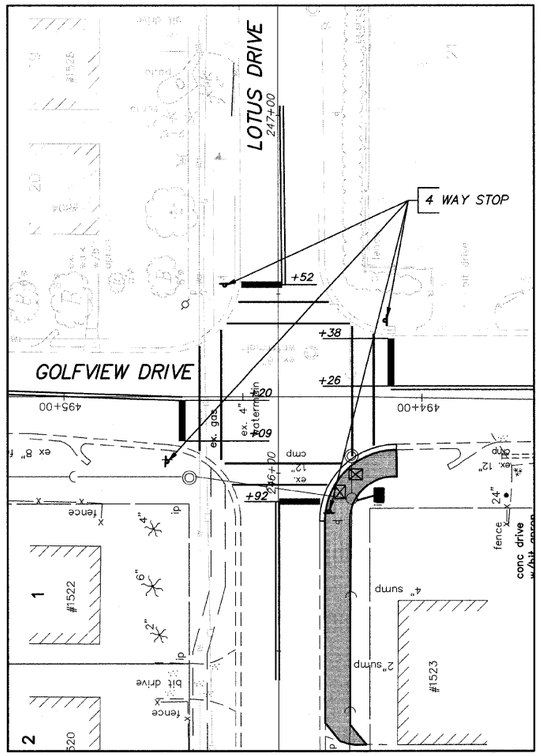

N

SCALE:
HOR: 1"=20'

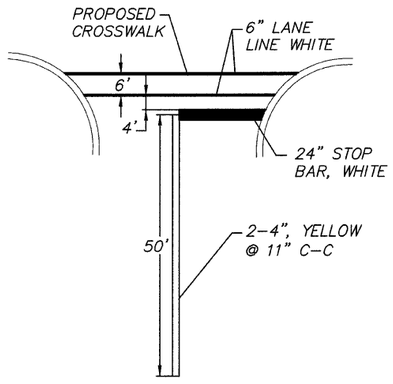

TYPICAL CROSSWALK DETAIL
NOT TO SCALE

NOTE:
SEE SHEET 39 FOR DISTRICT 1 TYPICAL PAVEMENT MARKINGS

FILE NAME = 10258808.DWG	USER NAME =	DESIGNED — RJD	REVISED —
	FILE NAME =	DRAWN — EC	REVISED —
	PLOT SCALE =	CHECKED — RJD	REVISED —
	PLOT DATE =	DATE — 10/02/09	REVISED —

STATE OF ILLINOIS
DEPARTMENT OF TRANSPORTATION

PAVEMENT MARKING PLANS

SCALE: 1"=20' | SHEET NO. 38 OF 73 SHEETS

F.A. RTE.	SECTION	COUNTY	TOTAL SHEETS	SHEET NO.
---	08-00062-00-SW	LAKE	73	38
		CONTRACT NO. 63280		
	ILLINOIS FED. AID PROJECT			