F.A.U. RTE.	SECTION	COUNTY	TOTAL SHEETS	SHEET NO.
•	09-00092-00-RS	COOK	18	6
STA.	TO STA.			
FED. ROAD DIST. NO C-91-743-09	ILLINOIS	FED AID PROJECT ARA-9003(537)		

• FAU 2836 ORCHARD DRIVE
CONTRACT NO. 63310

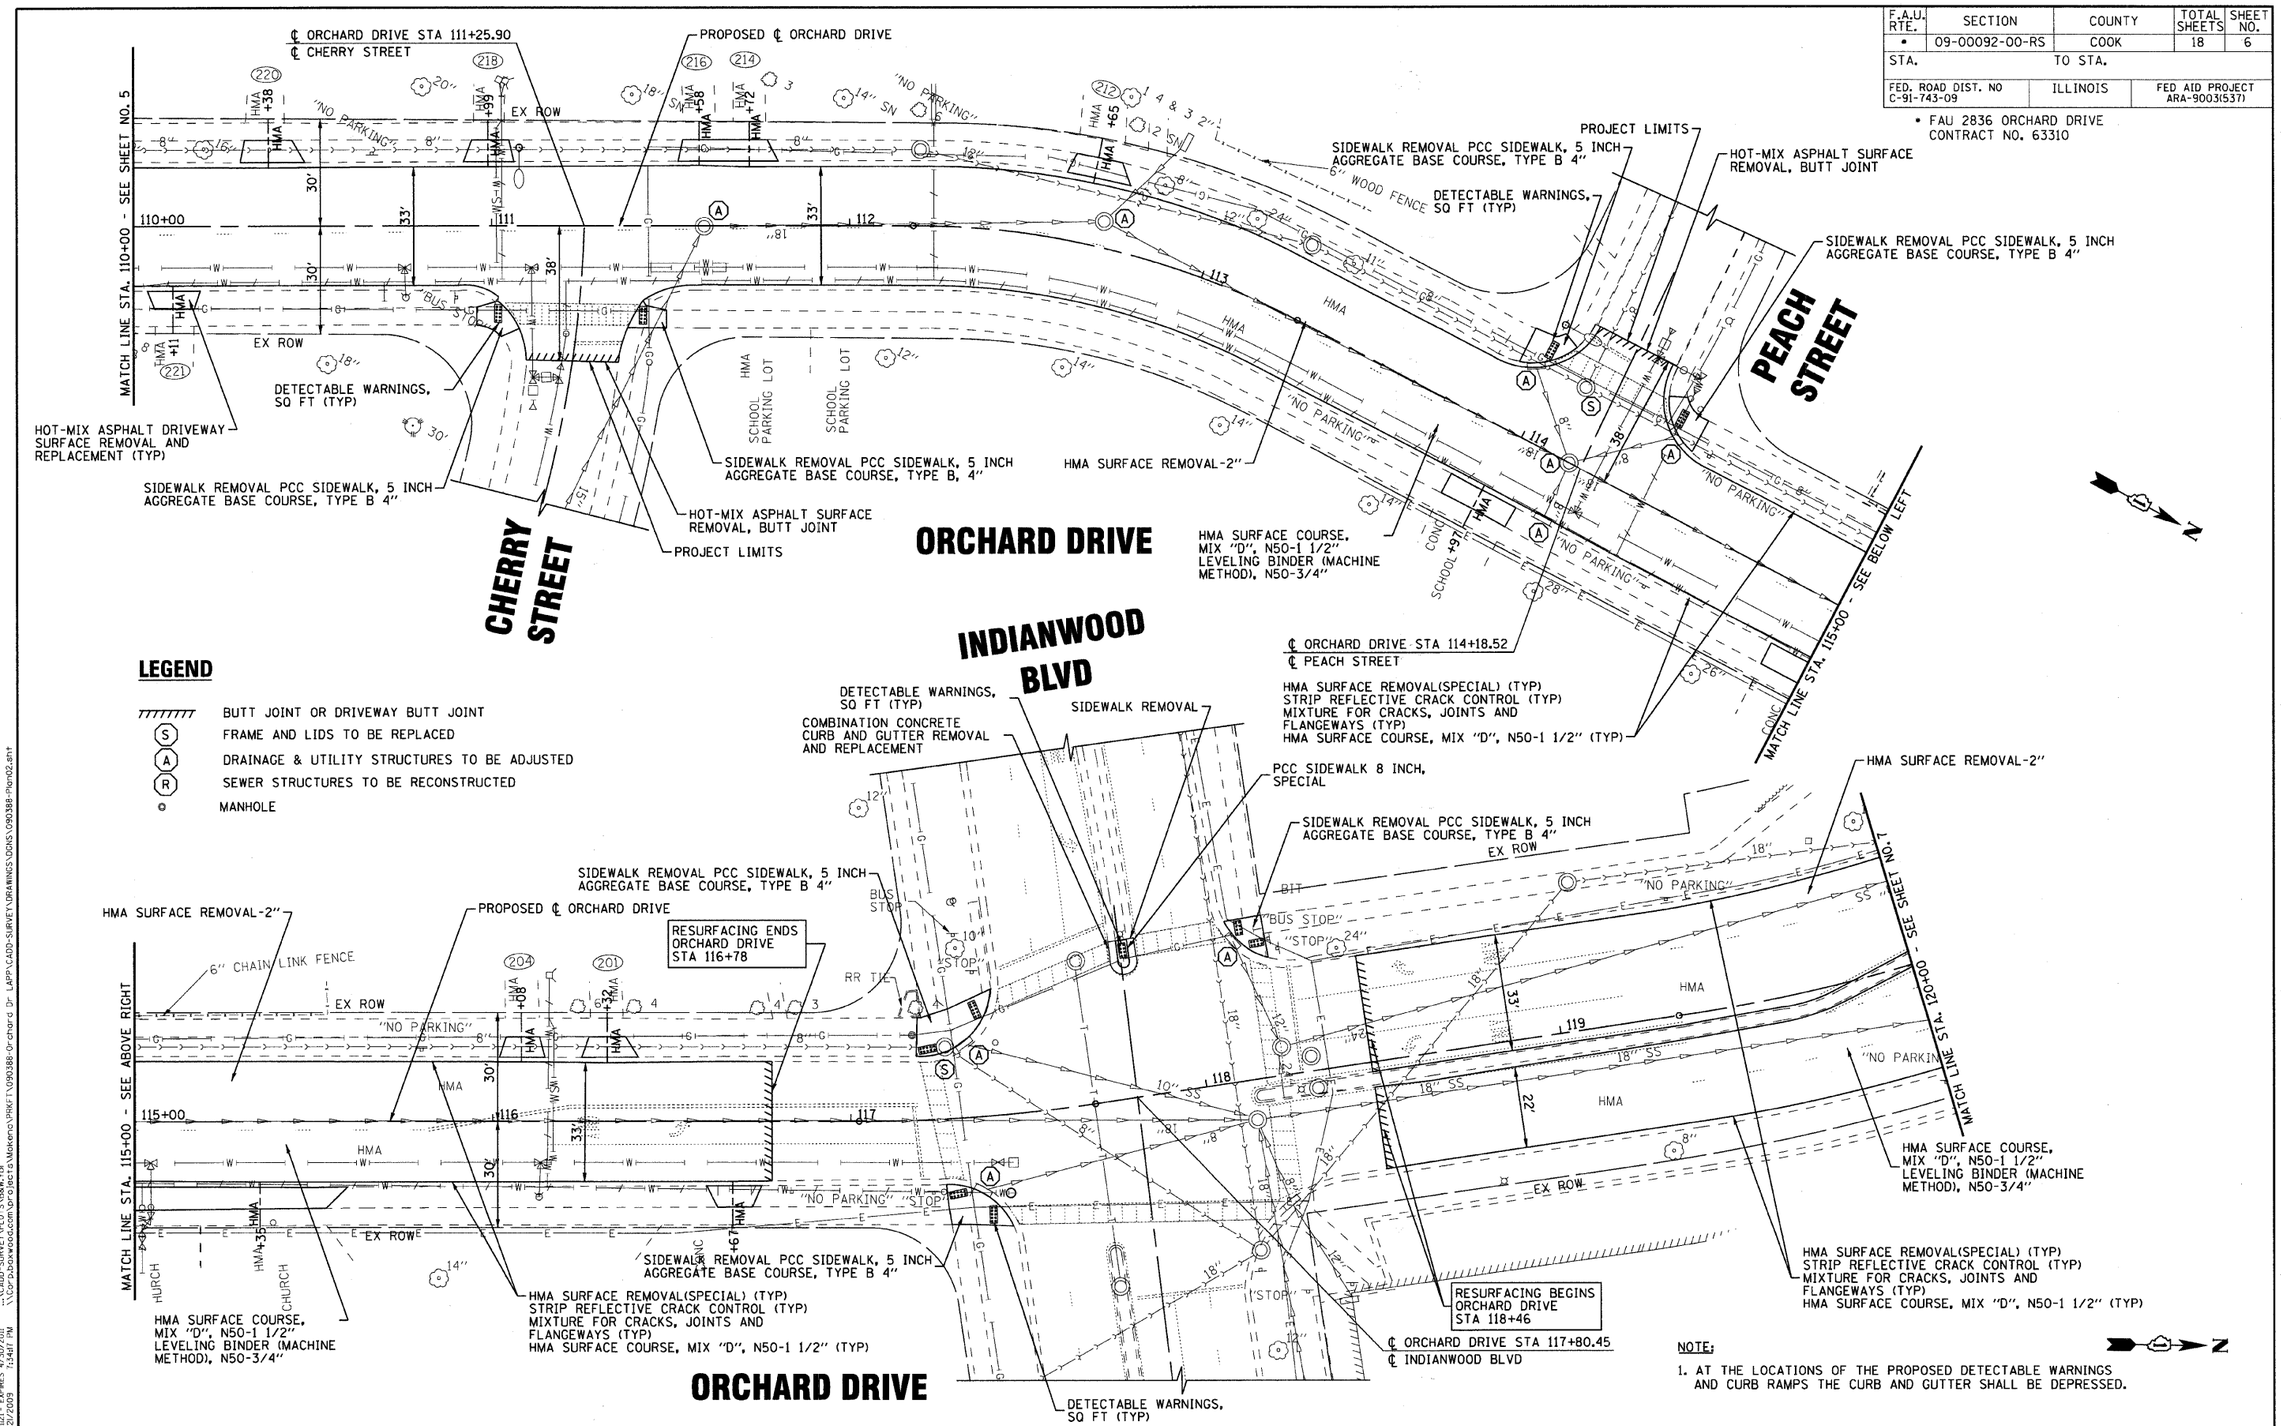

LEGEND

- BUTT JOINT OR DRIVEWAY BUTT JOINT
- (S) FRAME AND LIDS TO BE REPLACED
- (A) DRAINAGE & UTILITY STRUCTURES TO BE ADJUSTED
- (R) SEWER STRUCTURES TO BE RECONSTRUCTED
- MANHOLE

NOTE:

1. AT THE LOCATIONS OF THE PROPOSED DETECTABLE WARNINGS AND CURB RAMPS THE CURB AND GUTTER SHALL BE DEPRESSED.

COPYRIGHT © 2009, BY BAXTER & WOODMAN, INC.
STATE OF ILLINOIS - PROFESSIONAL DESIGN FIRM
LICENSE NO. - BAXTER & WOODMAN CONSULTANTS, INC. - 184.001488
C/20/2009

...\dgn\plan\PDF22x34.pltPLOTTED ON: 5/22/2009 1:14:51 PM
\\Corpdata\woodman\projects\Mokena\PRKFT\090388-Orchard Dr LAPP\CADD-SURVEY\DRAWINGS\DGNS\090388-Plan02.dgn

DESIGNED - JGH/CAC	REVISED - PER IDOT 10-06-09	VILLAGE OF PARK FOREST, ILLINOIS FAU 2836 ORCHARD DRIVE LAPP RESURFACING SECTION 09-00092-00-RS	ORCHARD DRIVE PLAN
DRAWN - BCD	REVISED -		SCALE: 1"=20' STA. 110+00 TO STA. 120+00
CHECKED - NJP	REVISED -		
DATE - 5-22-09	FILE - 090388-Plan02.sht		

F.A. RTE.	SECTION	COUNTY	TOTAL SHEETS	SHEET NO.
•	09-00092-00-RS	COOK	18	6
		CONTRACT NO. 63310		
FED. ROAD DIST. NO.	ILLINOIS	FED. AID PROJECT		