F.A.U. RTE.	SECTION	COUNTY	TOTAL SHEETS	SHEET NO.
•	09-00092-00-RS	COOK	18	11
STA.	TO STA.			
FED. ROAD DIST. NO C-91-743-09	ILLINOIS	FED AID PROJECT ARA-9003(537)		

• FAU 2836 ORCHARD DRIVE
CONTRACT NO. 63310

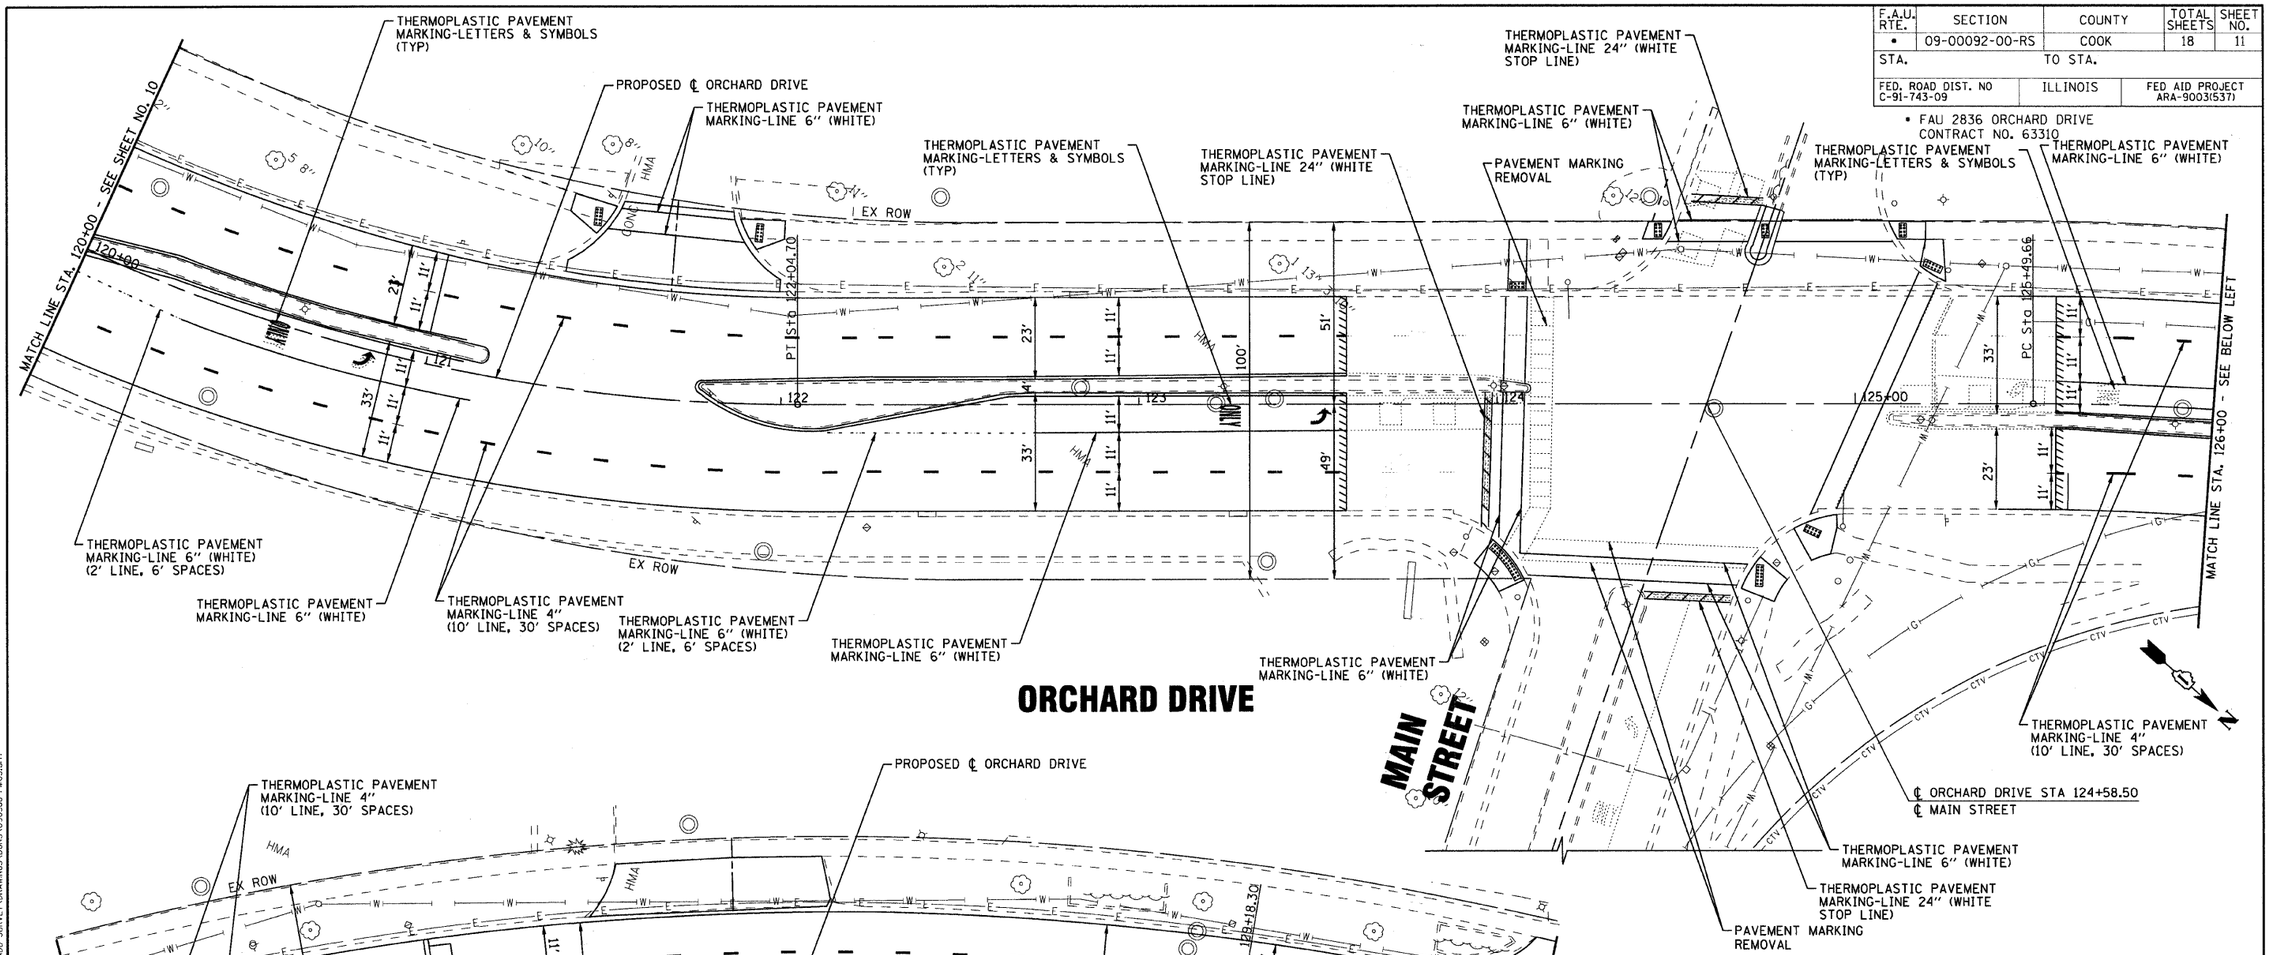

COPYRIGHT © 2009 BY BAXTER & WOODMAN, INC.
STATE OF ILLINOIS PROFESSIONAL DESIGN FIRM
LICENSE NO.- BAXTER & WOODMAN CONSULTANTS, INC. 184.001008
6/21/2009 12:53:17 PM
...\dgn\for-ver-VPF22x34.plt
...\dgn\090388-PM03.dgn
\\Cor-p-bwood.com\pr\projects\Mokena\PRKFIV\090388-Orchard Dr LAPP\CADD-SURVEY\DRAWINGS\DGNS\090388-PM03.sht

DESIGNED	JGH/CAC	REVISED	PER IDOT 10-06-09
DRAWN	BCD	REVISED	-
CHECKED	NJP	REVISED	-
DATE	5-22-09	FILE	090388-PM03.sht

VILLAGE OF PARK FOREST, ILLINOIS
FAU 2836 ORCHARD DRIVE LAPP RESURFACING
SECTION 09-00092-00-RS

PAVEMENT MARKING PLAN

SCALE: 1"=20' | STA. 120+00 | TO STA. 130+00

F.A. RTE.	SECTION	COUNTY	TOTAL SHEETS	SHEET NO.
•	09-00092-00-RS	COOK	18	11
		CONTRACT NO. 63310		
FED. ROAD DIST. NO.	ILLINOIS	FED. AID PROJECT		