SECTION 36, TOWNSHIP 37, RANGE 13
SECTION 31, TOWNSHIP 37, RANGE 14

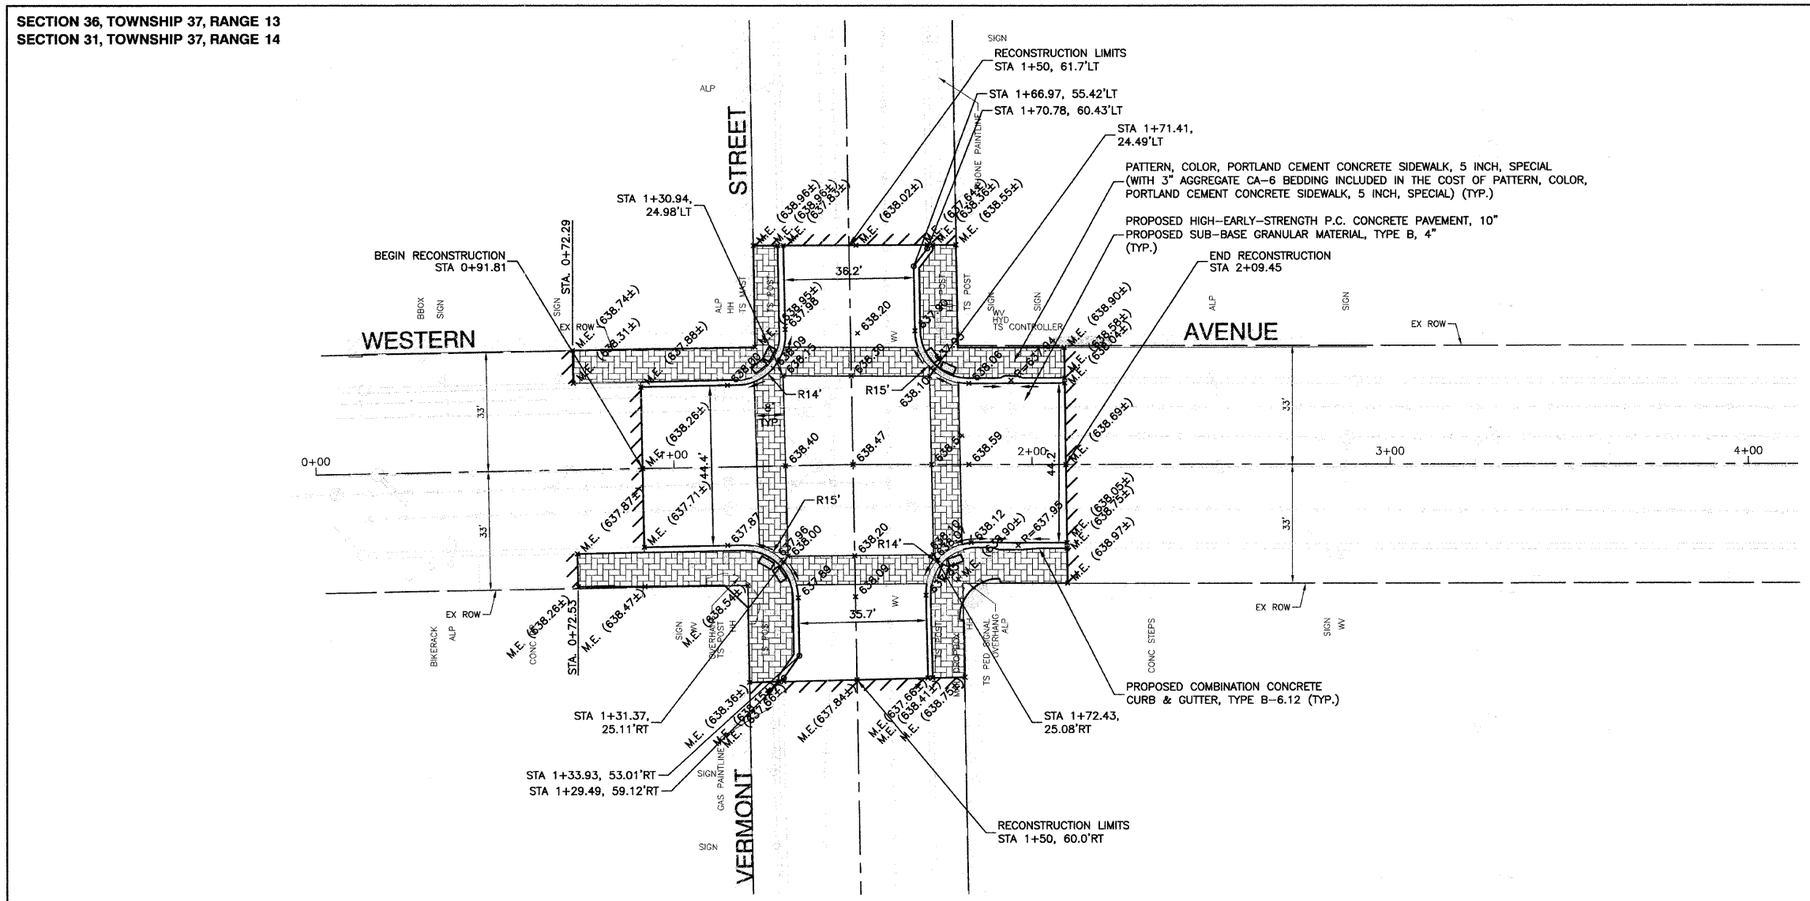

N

NOTE:

WHEN CONSTRUCTING THE CONCRETE, 1½" DIAMETER, 18" LONG, DOWEL BARS SHALL BE USED TO CONNECT THE COLORED PCC CROSSWALKS TO THE "REGULAR" PCC PAVEMENT (REFERENCE HIGHWAY STANDARD 442101-07 CLASS B PATCHES).

LEGEND

- PROPOSED DEPRESSED CURB
- PROPOSED ADA COMPLIANT DETECTABLE WARNING, 4'x2' (RED E.J.I.W. CAST IRON PLATES)
- PROPOSED HIGH-EARLY-STRENGTH P.C. CONCRETE PAVEMENT (CROSSWALKS), 10", STAMPED AND COLORED
- PATTERN, COLOR, PORTLAND CEMENT CONCRETE SIDEWALK, 5 INCH, SPECIAL
- RECONSTRUCTION LIMITS
  PROPOSED P.C. CONCRETE PAVEMENT, 10"
  PROPOSED SUB-BASE GRANULAR MATERIAL, TYPE B, 4"
  PROPOSED COMBINATION CONCRETE CURB & GUTTER, TYPE B-6.12
  PROPOSED PATTERN, COLOR, P.C. CONCRETE SIDEWALKS, 5", SPECIAL
- EXISTING BUILDING ENTRANCES

BENCH MARK: BIS 19

SQUARE CUT IN SE CORNER OF TRAFFIC SIGNAL BASE AT NW CORNER OF VERMONT STREET AND WESTERN AVENUE
ELEVATION=638.565 NGVD 29 DATUM

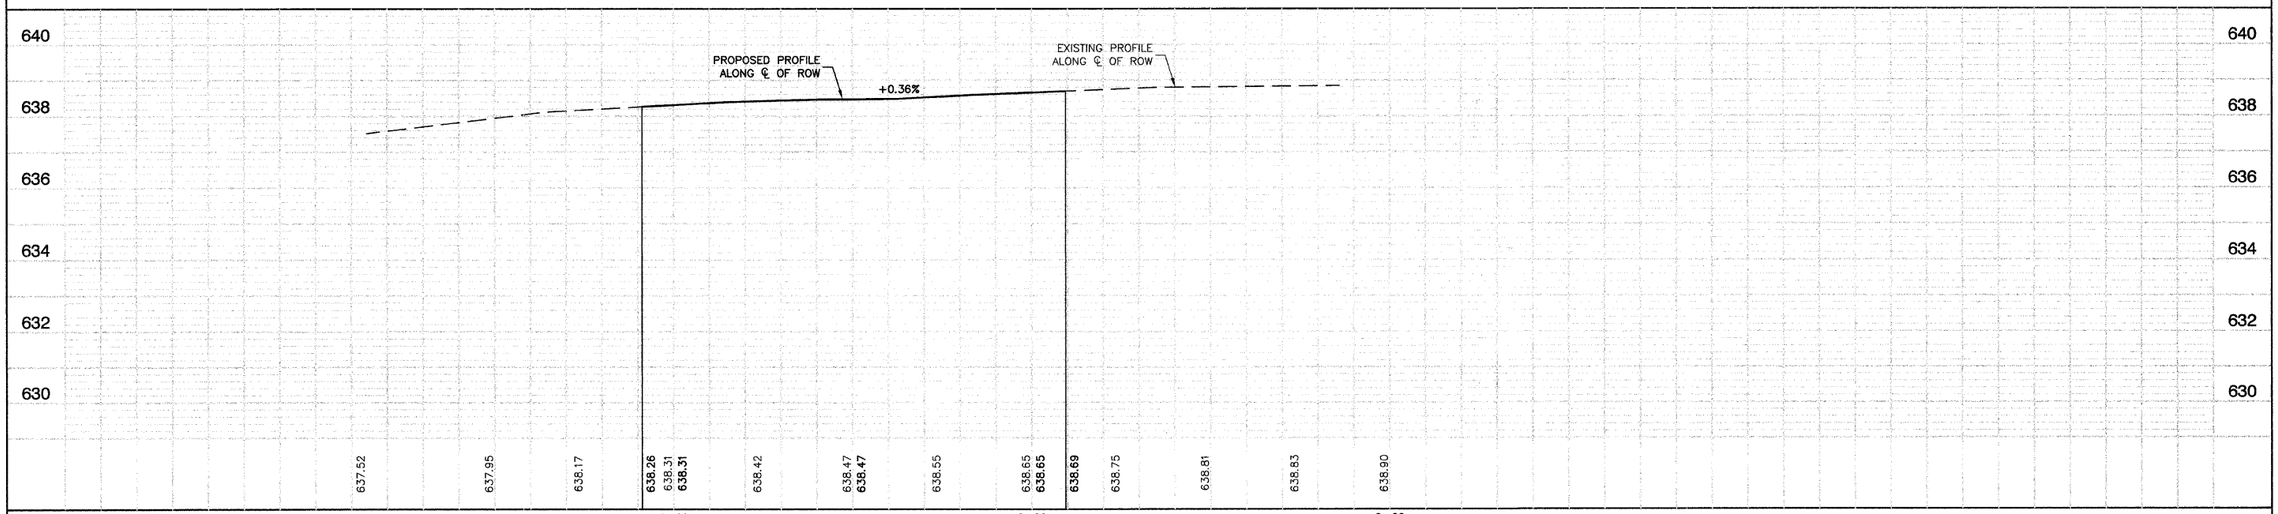

FILE NAME = 09285-PLPR-01 - IDOT PLPR03	USER NAME =	DESIGNED — HLG	REVISED —	STATE OF ILLINOIS DEPARTMENT OF TRANSPORTATION	INTERSECTION ENHANCEMENTS WESTERN AVENUE & VERMONT STREET PLAN & PROFILE	F.A.P. RTE. 0370	SECTION 09-00183-00-SP	COUNTY COOK	TOTAL SHEETS 16	SHEET NO. 7
		CHECKED — HLG	REVISED —					CONTRACT NO. 63313		
	PLOT SCALE =	DRAWN — PS	REVISED —							
	PLOT DATE = ----	CHECKED — AG	REVISED —		SCALE: H 1"=20' V 1"=2' SHEET NO. 7 OF 16 SHEETS STA. 0+00 TO STA. 3+00	FED. ROAD DIST. NO. 1	ILLINOIS	FED. AID PROJECT ARA-9003 (338)		

09285-PLPR-01 - IDOT PLPR03

PLAN: NOTE BOOK NO. — SURVEYED — PLOTTED — ALIGNMENT CHECKED — RT. OF WAY CHECKED — CADD FILE NAME — BY — DATE

PROFILE: NOTE BOOK — SURVEYED — PLOTTED — GRADES CHECKED — B.M. NOTED — BY — DATE