SECTION 36, TOWNSHIP 37, RANGE 13
SECTION 31, TOWNSHIP 37, RANGE 14

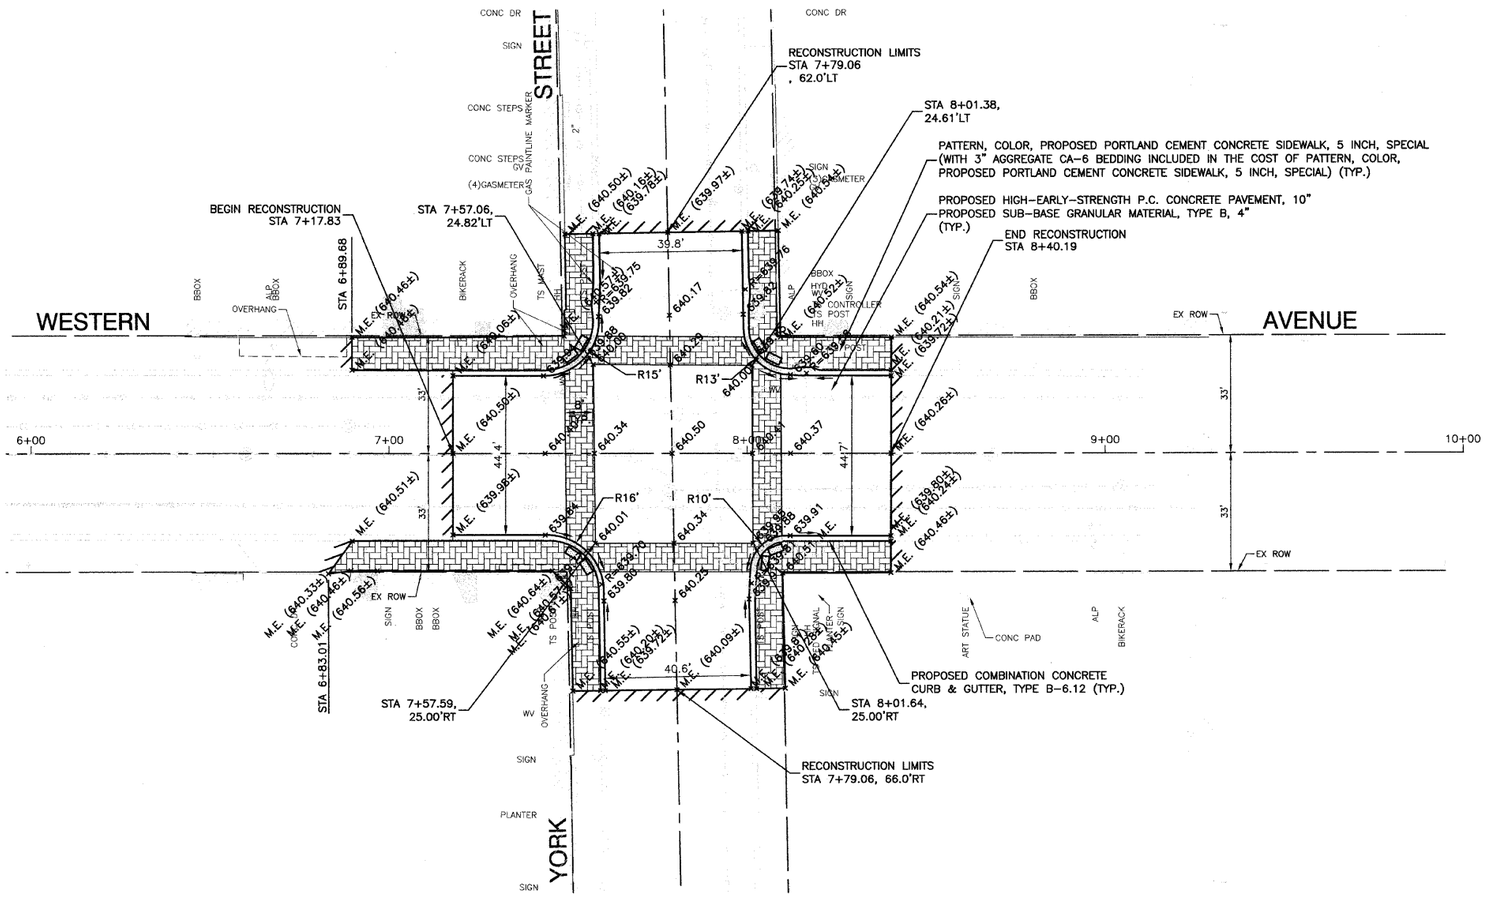


## NOTE:

WHEN CONSTRUCTING THE CONCRETE, 1½" DIAMETER, 18" LONG, DOWEL BARS SHALL BE USED TO CONNECT THE COLORED PCC CROSSWALKS TO THE "REGULAR" PCC PAVEMENT (REFERENCE HIGHWAY STANDARD 442101-07 CLASS B PATCHES).

## LEGEND

- PROPOSED DEPRESSED CURB
- PROPOSED ADA COMPLIANT DETECTABLE WARNING, 4'x2' (RED E.J.I.W. CAST IRON PLATES)
- PROPOSED HIGH-EARLY-STRENGTH P.C. CONCRETE PAVEMENT (CROSSWALKS), 10", STAMPED & COLORED
- PATTERN, COLOR, PROPOSED PORTLAND CEMENT CONCRETE SIDEWALK, 5 INCH, SPECIAL
- RECONSTRUCTION LIMITS
  PROPOSED P.C. CONCRETE PAVEMENT, 10"
  PROPOSED SUB-BASE GRANULAR MATERIAL, TYPE B, 4"
  PROPOSED COMBINATION CONCRETE CURB & GUTTER, TYPE B-6.12
  PROPOSED PATTERN, COLOR, P.C. CONCRETE SIDEWALKS, 5", SPECIAL
- EXISTING BUILDING ENTRANCES

## BENCH MARK: BIS 189

SE BOLT OF LIGHT POLE AT NW CORNER OF WESTERN AVENUE AND YORK STREET
ELEVATION=640.75 NGVD 29 DATUM

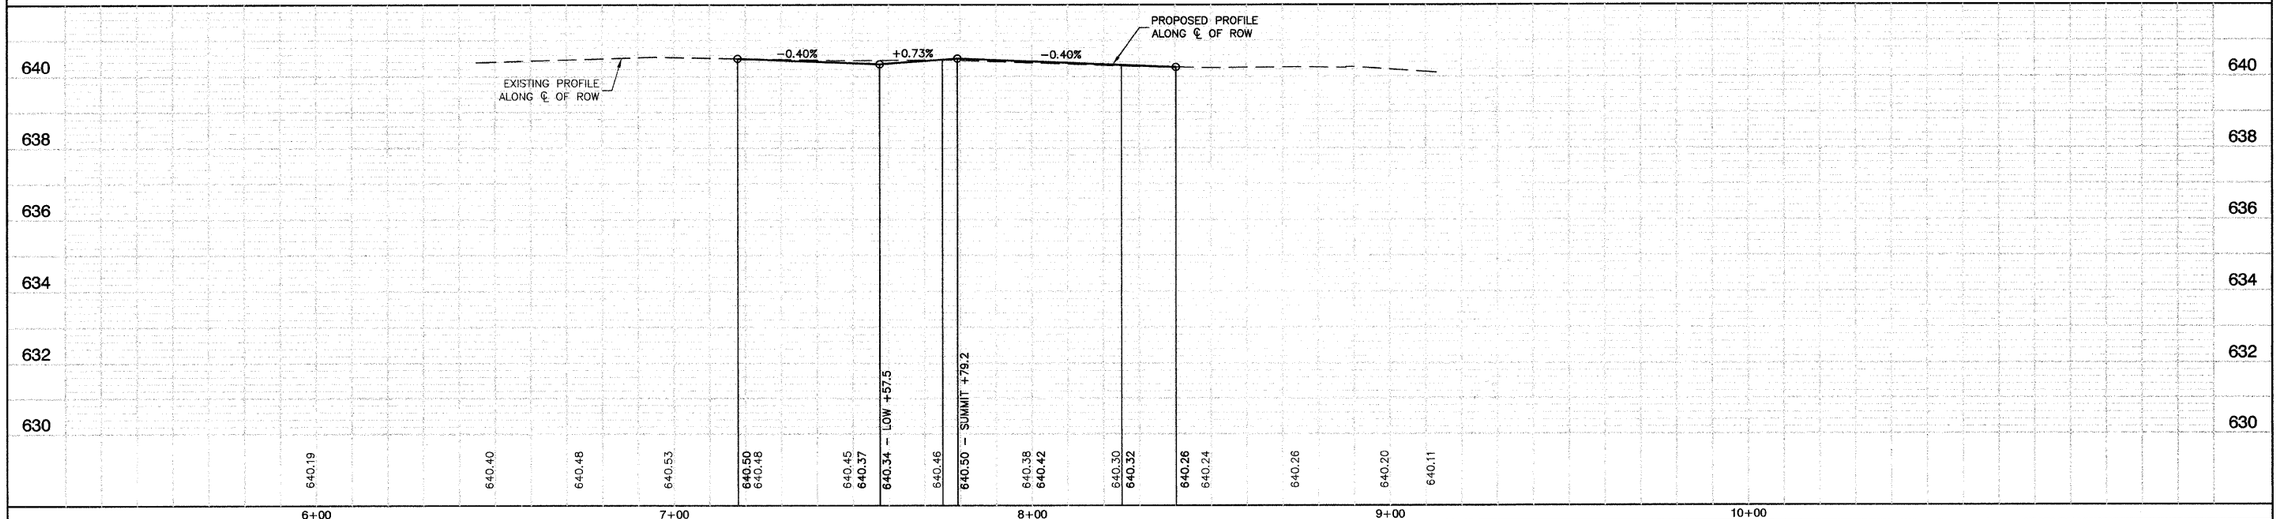


| | | | | | | | | | |
|---|---|---|---|---|---|---|---|---|---|
| FILE NAME = 09285-PLPR-01 - IDOT PLPR04 | USER NAME = | DESIGNED — HLG | REVISED — | STATE OF ILLINOIS DEPARTMENT OF TRANSPORTATION | INTERSECTION ENHANCEMENTS WESTERN AVENUE & YORK STREET PLAN & PROFILE | F.A.P. RTE. 0370 | SECTION 09-00183-00-SP | COUNTY COOK | TOTAL SHEETS 16 / SHEET NO. 8 |
| | | CHECKED — HLG | REVISED — | | | | | CONTRACT NO. 63313 | |
| | PLOT SCALE = | DRAWN — PS | REVISED — | | SCALE: H 1"=20' V 1"=2' / SHEET NO. 8 OF 16 SHEETS / STA. 6+00 TO STA. 10+00 | FED. ROAD DIST. NO. 1 | ILLINOIS | FED. AID PROJECT ARA-9003 (338) | |
| | PLOT DATE = ---- | CHECKED — AG | REVISED — | | | | | | |

09285-PLPR-01 - IDOT PLPR04

PLAN — NOTE BOOK NO. ____ — SURVEYED / PLOTTED / ALIGNMENT CHECKED / RT. OF WAY CHECKED / CADD FILE NAME — BY — DATE

PROFILE — NOTE BOOK — SURVEYED / PLOTTED / GRADES CHECKED / B.M. NOTED — BY — DATE