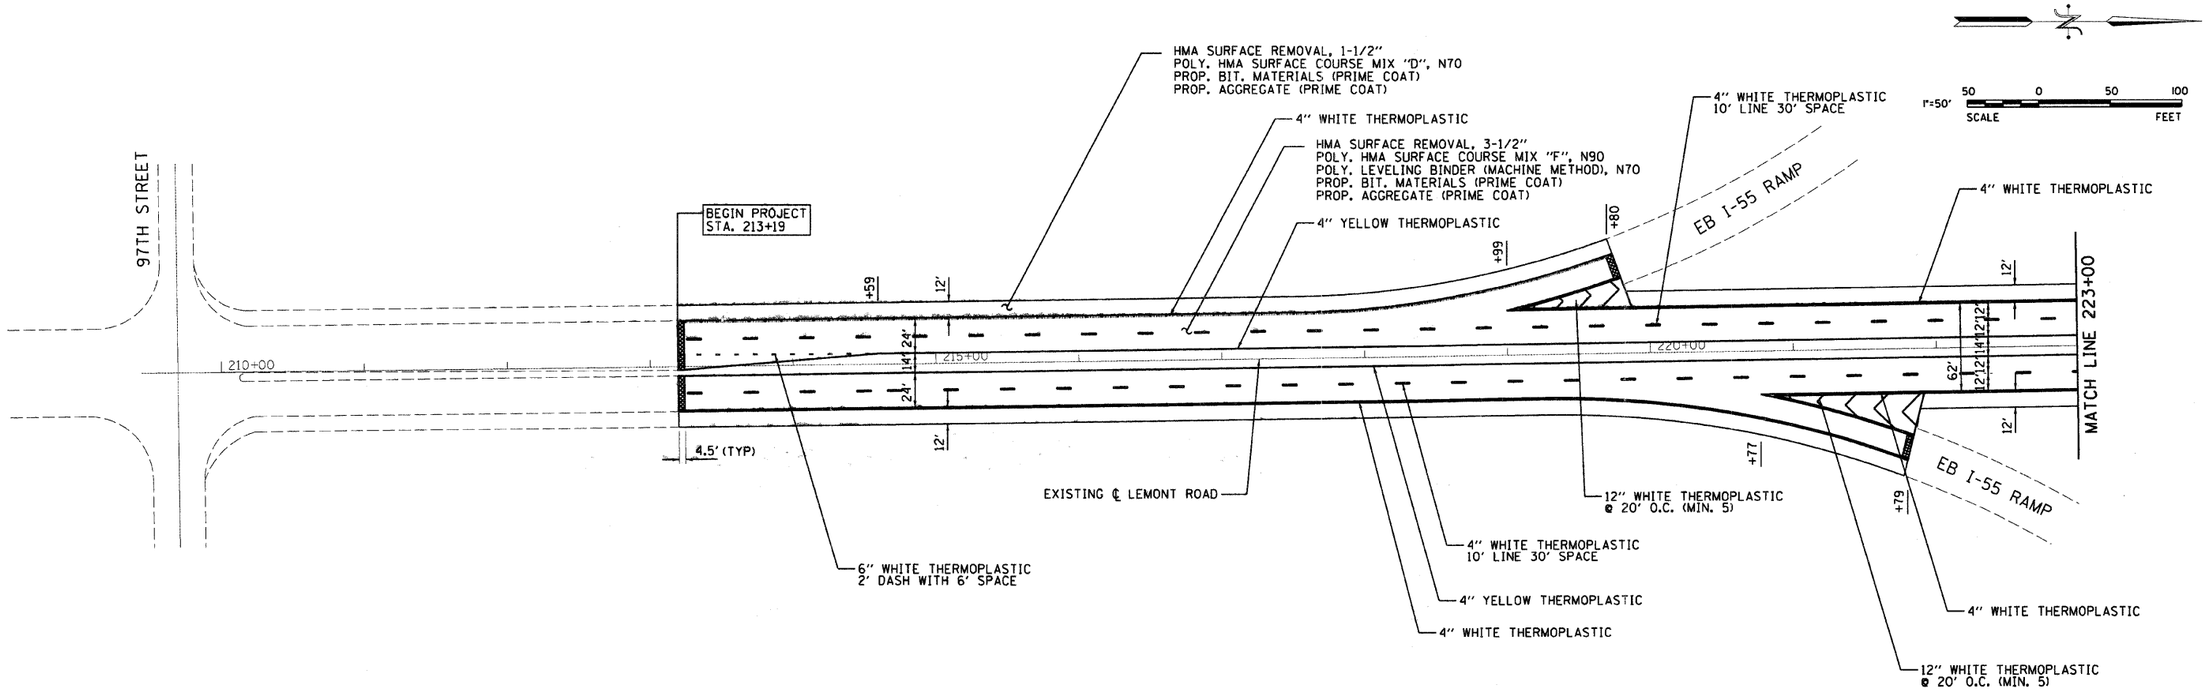

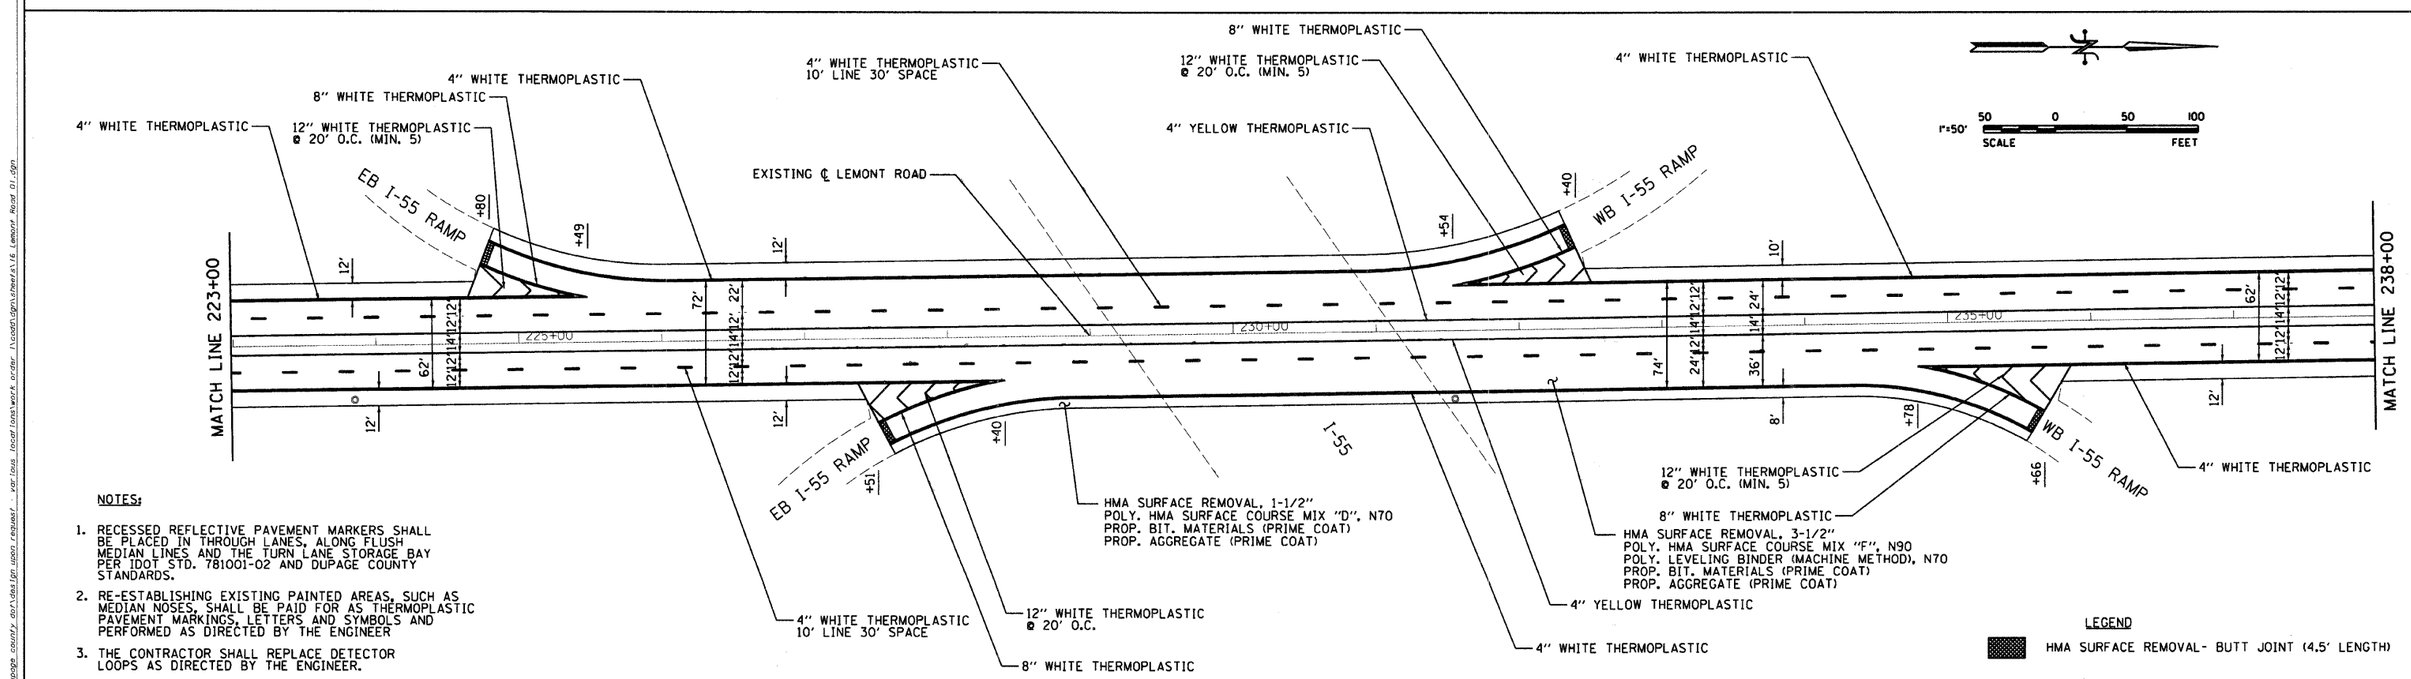

NOTES:

1. RECESSED REFLECTIVE PAVEMENT MARKERS SHALL BE PLACED IN THROUGH LANES, ALONG FLUSH MEDIAN LINES AND THE TURN LANE STORAGE BAY PER IDOT STD. 781001-02 AND DUPAGE COUNTY STANDARDS.
2. RE-ESTABLISHING EXISTING PAINTED AREAS, SUCH AS MEDIAN NOSES, SHALL BE PAID FOR AS THERMOPLASTIC PAVEMENT MARKINGS, LETTERS AND SYMBOLS AND PERFORMED AS DIRECTED BY THE ENGINEER
3. THE CONTRACTOR SHALL REPLACE DETECTOR LOOPS AS DIRECTED BY THE ENGINEER.

ESI CONSULTANTS, LTD
1979 N. MILL STREET, SUITE 100
NAPERVILLE, IL 60563
(630) 420-1700
WWW.ESICONSULTANTSLTD.COM
ILLINOIS DEPARTMENT OF PROFESSIONAL REGULATION REGISTRATION #184-003685

DUPAGE COUNTY DOT
JACK T. KNUEPFER ADMIN BLDG.
421 N. COUNTY FARM ROAD
WHEATON, IL 60187

NO.	DATE	DESCRIPTION OF REVISIONS	NO.	DATE	DESCRIPTION OF REVISIONS

ESI PROJECT NO. 09-280	ENGR: MR
FILE: 16 Lemont Road 01	TECH: DN TECH: JJ
DATE: 06-25-09	QAQC: JS

DUPAGE LAPP PROJECT
CONTRACT NO. 63335

LEMONT ROAD
83RD STREET TO 97TH STREET

DRAWING NO. **16**

PRINTED DATE: 06/16/2009
K:\2009\09280\design\survey\dupage county dot\design upon request - various local\construction\sheets\16 Lemont Road 01.dgn