F.A.U. RTE.	SECTION	COUNTY	TOTAL SHEETS	SHEET NO.
1225	03-00225-00-TL	LAKE	57	30
		ILLINOIS		

53730

LEGEND

PAVEMENT MILLING & BITUMINOUS OVERLAY

SIDEWALK REMOVAL AND REPLACEMENT

NOTE: AT PEDESTRIAN CROSSWALKS, CONTRACTOR SHALL PROVIDE CURB RAMPS FOR SIDEWALKS IN ACCORDANCE WITH IDOT STANDARD 424001-03.

PAVEMENT MARKING NOTES

1. PAVEMENT MARKINGS SHALL BE INSTALLED WITHIN THE LIMITS OF EACH INTERSECTIONS TRAFFIC SIGNAL IMPROVEMENTS.
2. PROPOSED PAVEMENT MARKINGS SHALL MATCH EXISTING CONDITIONS OTHERWISE NOTED OR DIRECTED BY RESIDENT ENGINEER.
3. ALL PAVEMENT MARKINGS SHALL BE THERMOPLASTIC PAVEMENT MARKINGS IN ACCORDANCE WITH IDOT DISTRICT ONE STANDARD (SEE SHEET 57).

CONSTRUCTION NOTES:

① EXISTING TRAFFIC SIGNAL POST FOUNDATION TO BE REMOVED AND REBUILT IN NEW LOCATION.

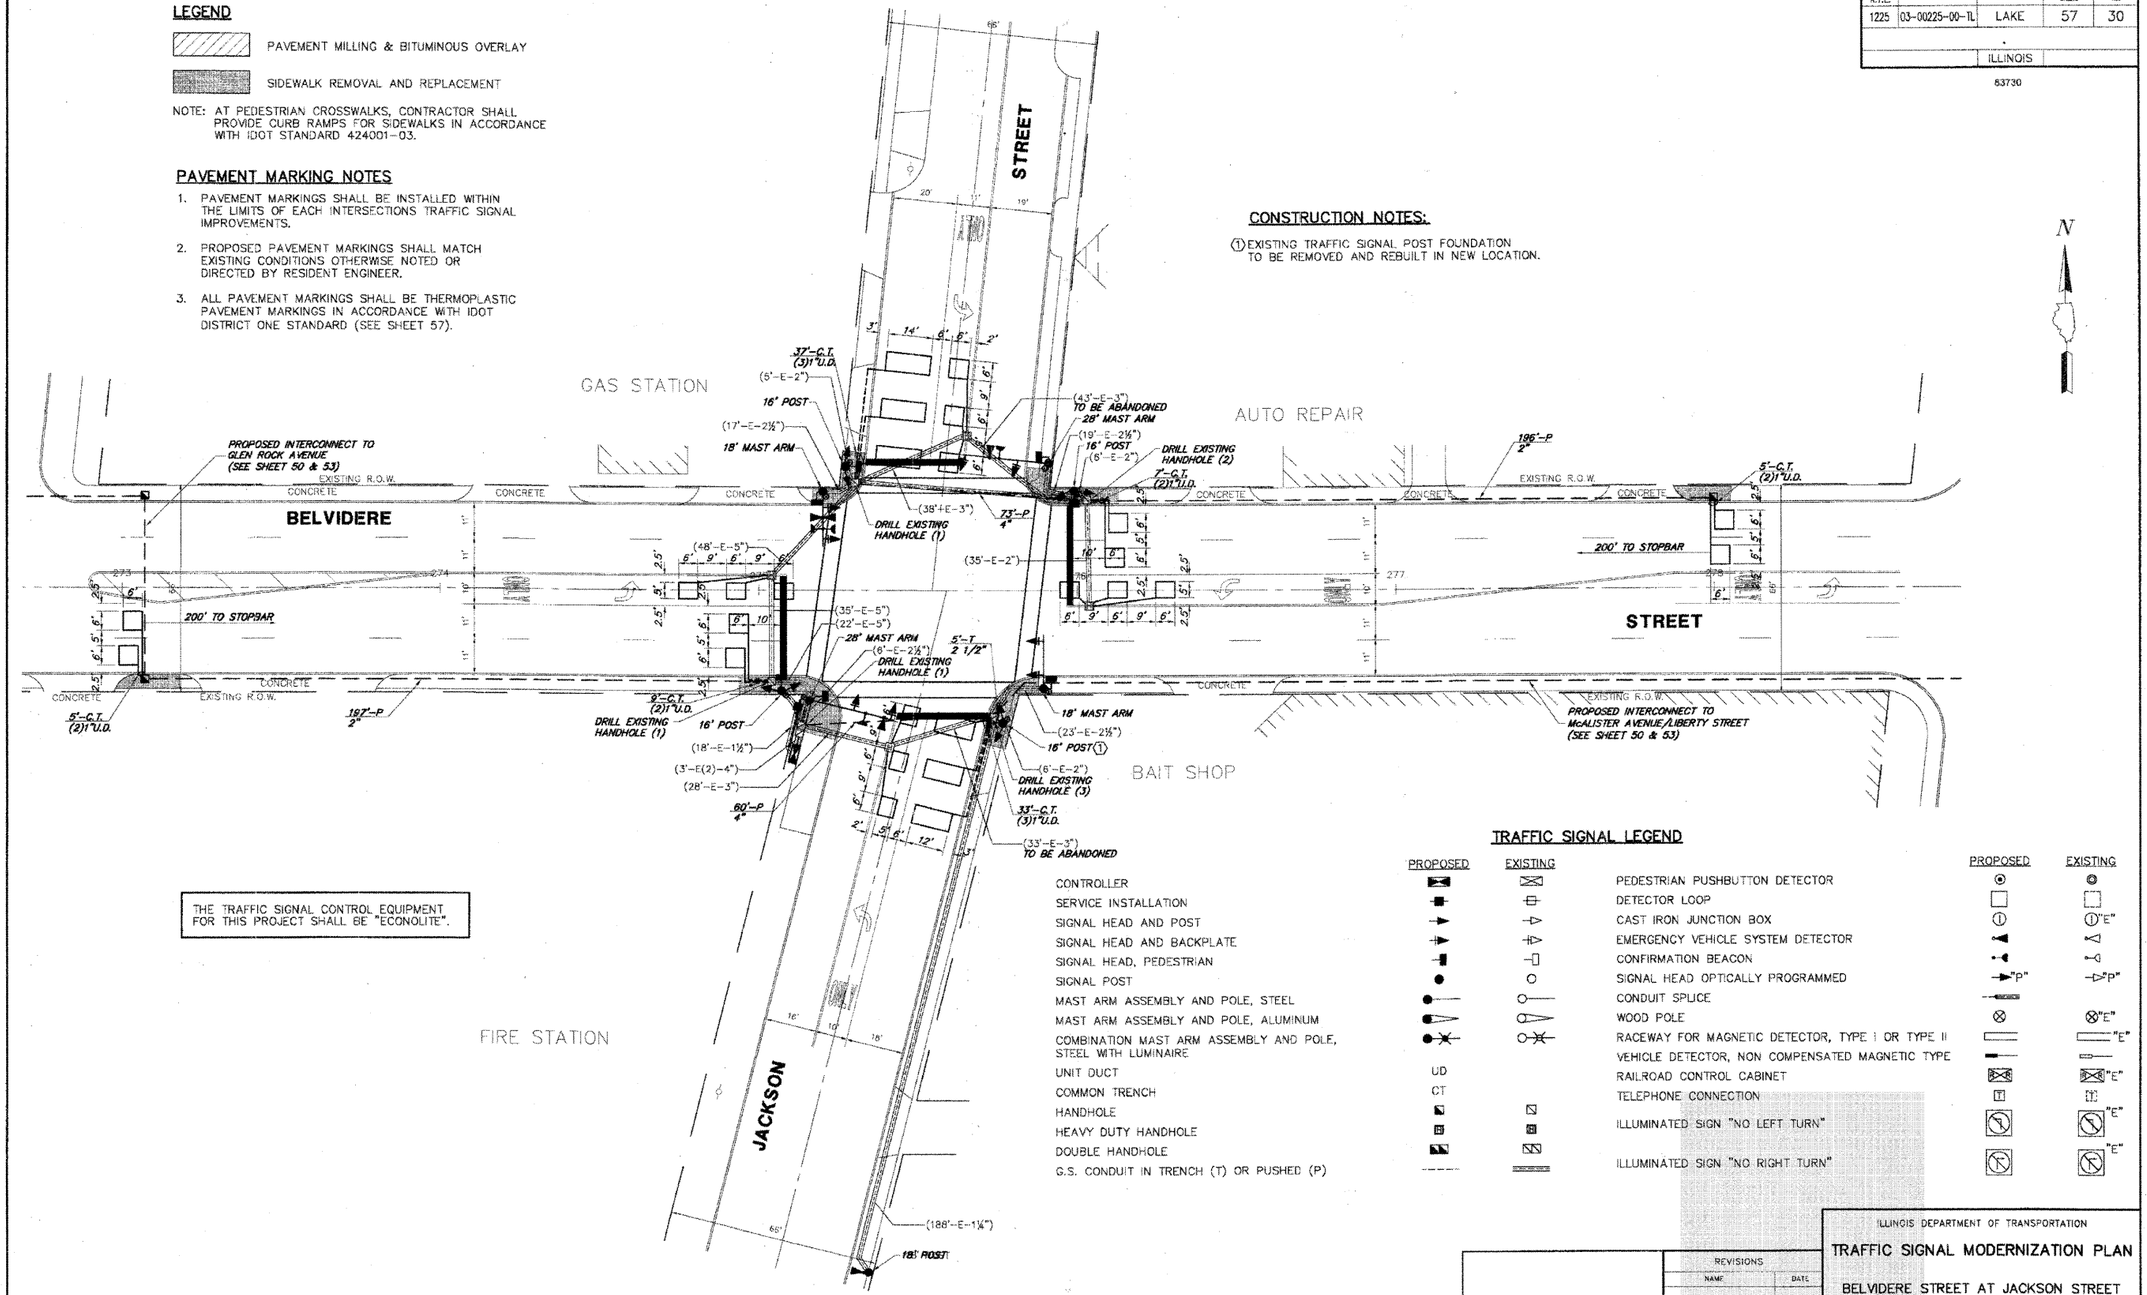

THE TRAFFIC SIGNAL CONTROL EQUIPMENT FOR THIS PROJECT SHALL BE "ECONOLITE".

TRAFFIC SIGNAL LEGEND

	PROPOSED	EXISTING
CONTROLLER	▣	▣
SERVICE INSTALLATION	■	⊟
SIGNAL HEAD AND POST	►	▷
SIGNAL HEAD AND BACKPLATE	►►	▷▷
SIGNAL HEAD, PEDESTRIAN	■	□
SIGNAL POST	●	○
MAST ARM ASSEMBLY AND POLE, STEEL	●—	○—
MAST ARM ASSEMBLY AND POLE, ALUMINUM	●—	○—
COMBINATION MAST ARM ASSEMBLY AND POLE, STEEL WITH LUMINAIRE	●—	○—
UNIT DUCT	UD	
COMMON TRENCH	CT	
HANDHOLE	▧	▧
HEAVY DUTY HANDHOLE	▣	▣
DOUBLE HANDHOLE	▧	▧
G.S. CONDUIT IN TRENCH (T) OR PUSHED (P)	----	═══

	PROPOSED	EXISTING
PEDESTRIAN PUSHBUTTON DETECTOR	⊙	⊙
DETECTOR LOOP	□	□
CAST IRON JUNCTION BOX	Ⓘ	Ⓘ"E"
EMERGENCY VEHICLE SYSTEM DETECTOR	◄	◁
CONFIRMATION BEACON	•◄	•◁
SIGNAL HEAD OPTICALLY PROGRAMMED	►"P"	▷"P"
CONDUIT SPLICE	——	
WOOD POLE	⊗	⊗"E"
RACEWAY FOR MAGNETIC DETECTOR, TYPE I OR TYPE II	═══	═══"E"
VEHICLE DETECTOR, NON COMPENSATED MAGNETIC TYPE	▬	▭
RAILROAD CONTROL CABINET	▣	▣"E"
TELEPHONE CONNECTION	☎	☎
ILLUMINATED SIGN "NO LEFT TURN"	⊘	⊘"E"
ILLUMINATED SIGN "NO RIGHT TURN"	⊘	⊘"E"

REVISIONS	
NAME	DATE
IDOT REVIEW	2-27-04

ILLINOIS DEPARTMENT OF TRANSPORTATION

TRAFFIC SIGNAL MODERNIZATION PLAN

BELVIDERE STREET AT JACKSON STREET

SCALE 1"=20'
DATE: 1-20-04

DRAWN BY: LJD
DESIGNED BY: JRD
CHECKED BY: BLS

FOR LOOP DETECTOR REPLACEMENT ONLY

DESIGNED - RHL	REVISED -	STATE OF ILLINOIS DEPARTMENT OF TRANSPORTATION	JACKSON STREET LAPP PROJECT DUGDALE ROAD TO GOLF ROAD
DRAWN - PTO	REVISED -		
CHECKED -	REVISED -		SCALE: N\A | SHEET NO. 10 OF 10 SHEETS
DATE - 08/21/09	REVISED -		

F.A.U. RTE.	SECTION	COUNTY	TOTAL SHEETS	SHEET NO.
2738	09-00235-00-RS	LAKE	16	13
		CONTRACT NO. 63342		
		ILLINOIS | FED. AID PROJECT		