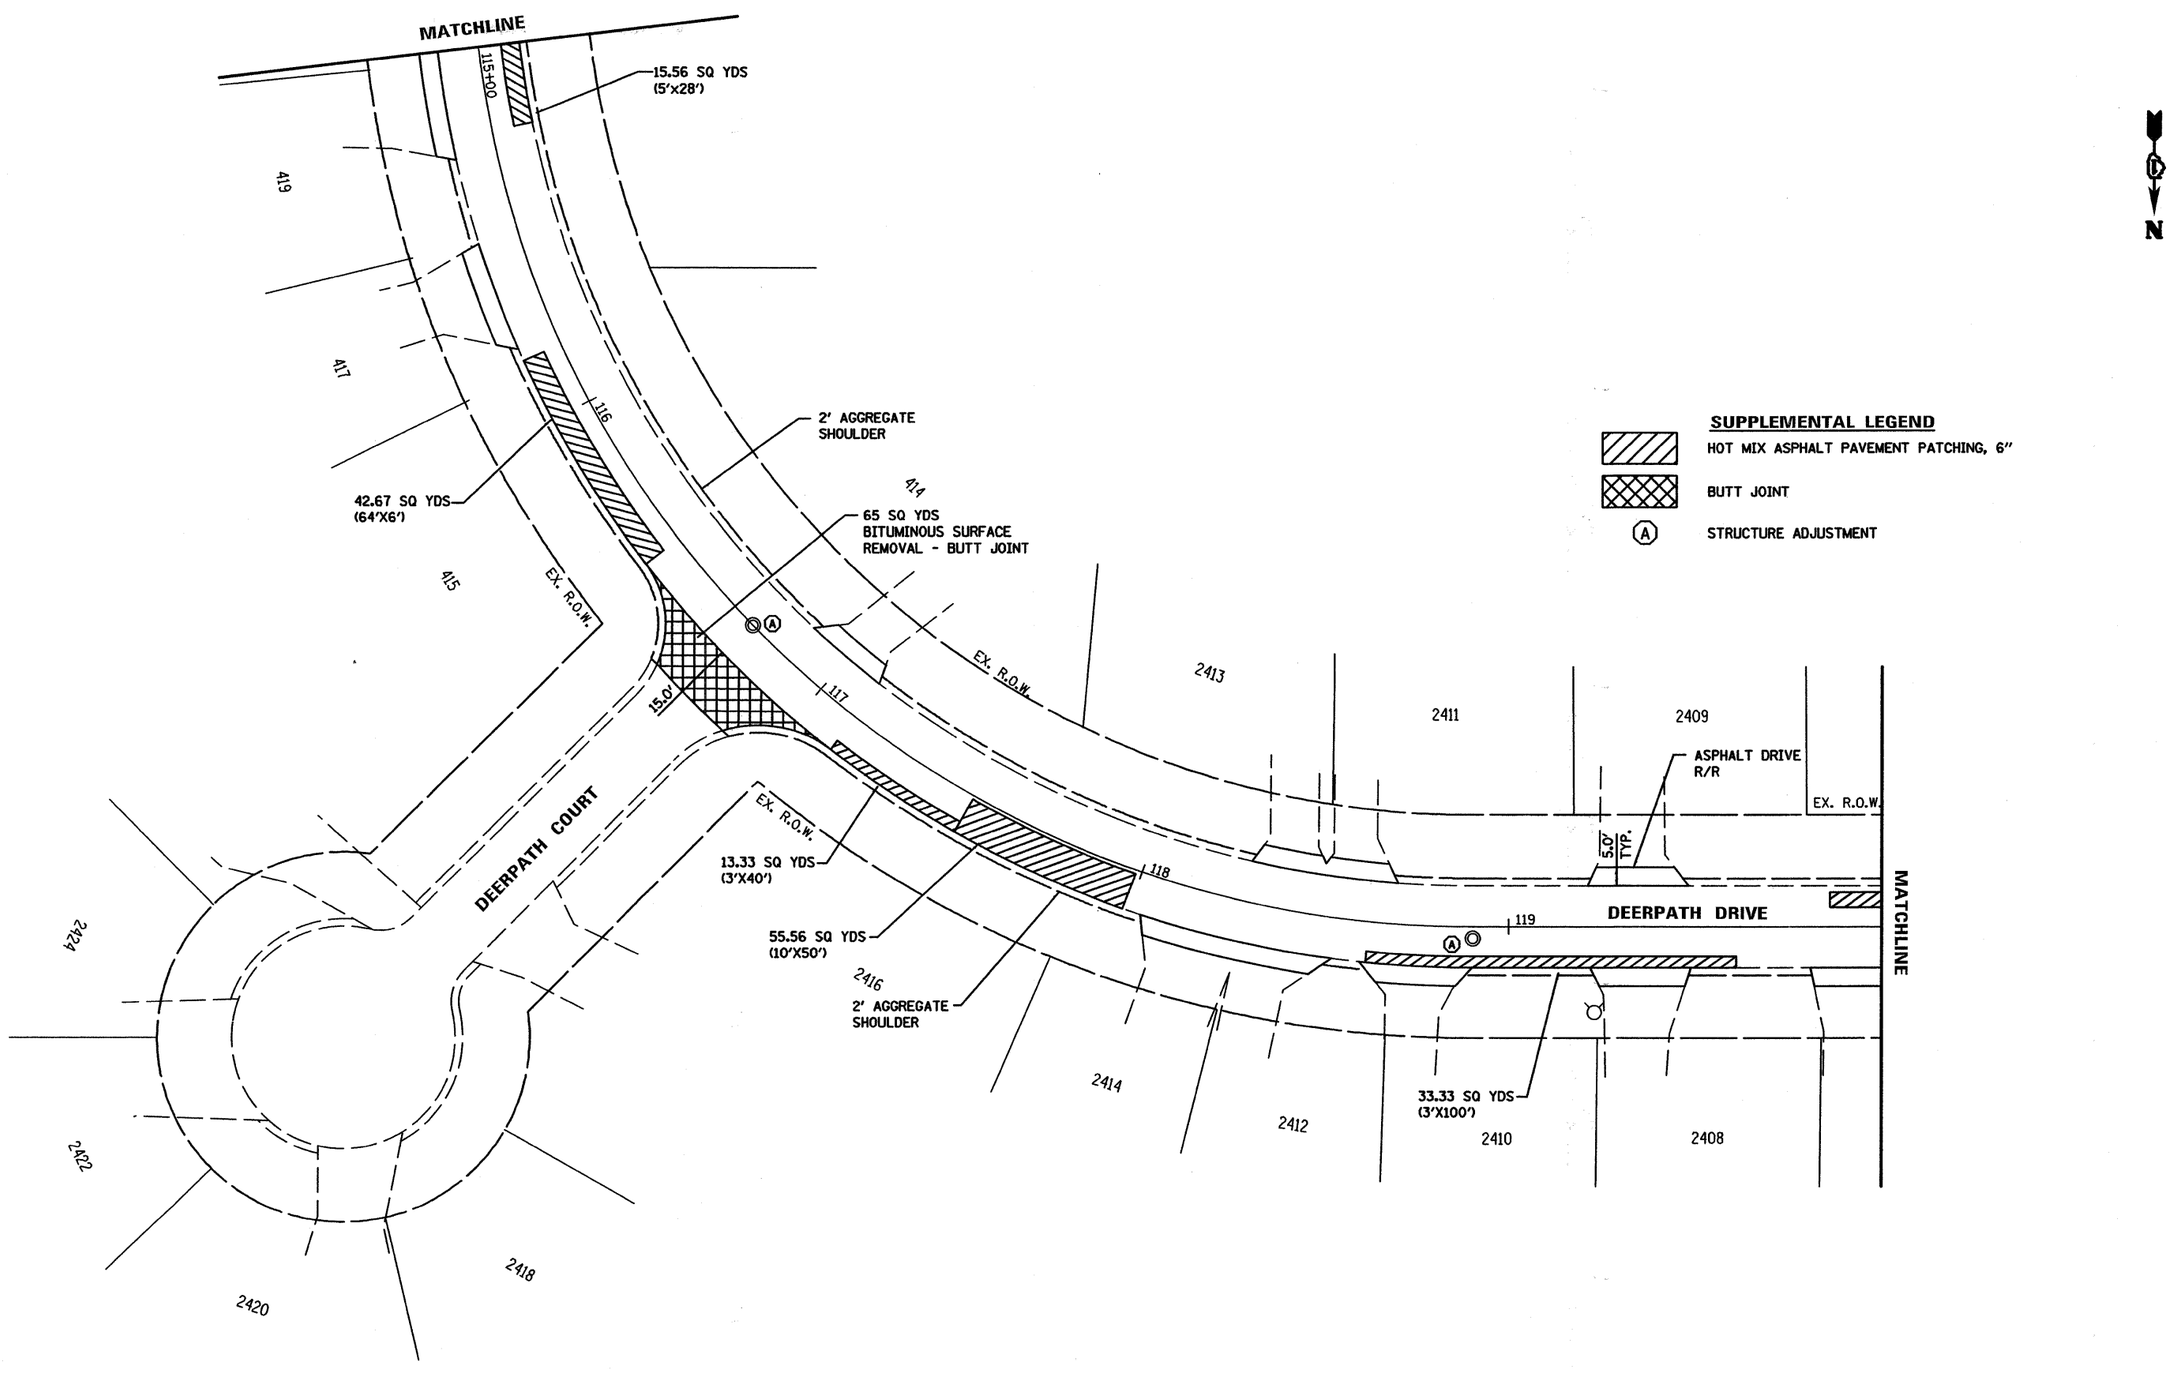

FILE NAME = P:\1510\1510091538\CAD\Dwg\1510153SHT06.dgn	USER NAME = User:SETUPVISTA24	DESIGNED - JRB	REVISED -
		DRAWN - JWL	REVISED -
	PLOT SCALE = 40.0000 ' / in.	CHECKED - JRB	REVISED -
	PLOT DATE = 10/15/2009	DATE -	REVISED -

STATE OF ILLINOIS
DEPARTMENT OF TRANSPORTATION

PROPOSED PLAN
DEERPATH DRIVE RESURFACING

SCALE: 1"=20' | SHEET NO. 6 OF SHEETS | STA. 115+00 TO STA. 120+00

F.A. RTE.	SECTION	COUNTY	TOTAL SHEETS	SHEET NO.
158	09-00026-00-RS	LAKE	8	6
		CONTRACT NO. 63364		

FED. ROAD DIST. NO. | ILLINOIS | FED. AID PROJECT