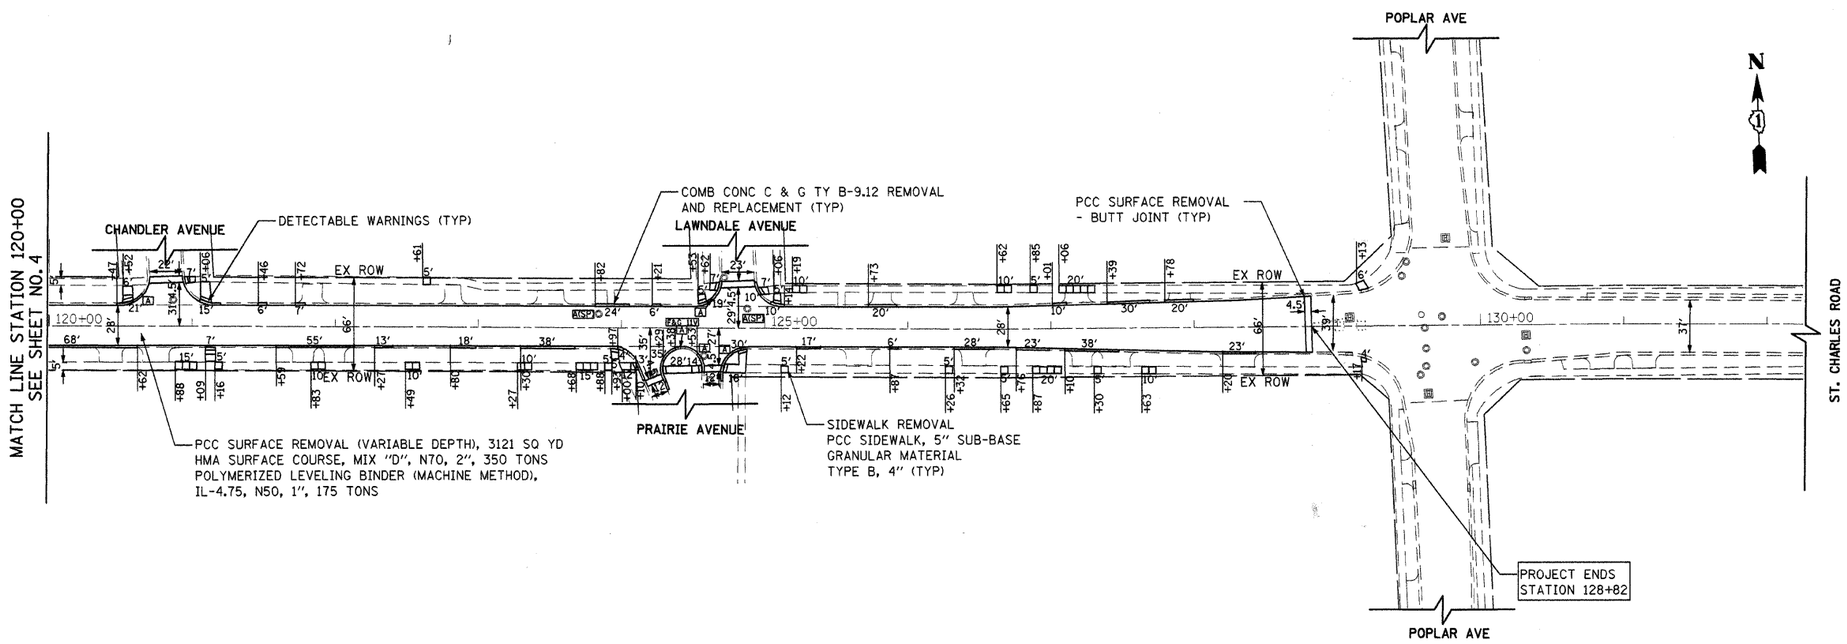

NOTES: 1) CLASS D PATCHES, 9" AS DIRECTED BY ENGINEER

LEGEND

A	DRAINAGE STRUCTURE TO BE ADJUSTED
REC	DRAINAGE STRUCTURE TO BE RECONSTRUCTED
A(SP)	FRAMES AND LIDS TO BE ADJUSTED, SPECIAL
F&G IIV	NEW FRAME & GRATE, TYPE IIV

FILE NAME = $FILEL$	USER NAME = $USER$	DESIGNED - JKM	REVISED -
		DRAWN - JKM	REVISED -
	PLOT SCALE = 1"=50'	CHECKED - DWB	REVISED -
	PLOT DATE = 10/26/09	DATE - 10/26/2009	REVISED -

STATE OF ILLINOIS
DEPARTMENT OF TRANSPORTATION

ST. CHARLES ROAD LAPP
IMPROVEMENT PLAN

SCALE: | SHEET NO. 2 OF 2 SHEETS | STA. 120+00.00 TO STA. 128+82.00

F.A.U RTE.	SECTION	COUNTY	TOTAL SHEETS	SHEET NO.
1397	09-00174-00-RS	DUPAGE	16	5
		CONTRACT NO. 63370		

FED. ROAD DIST. NO. | ILLINOIS | FED. AID PROJECT