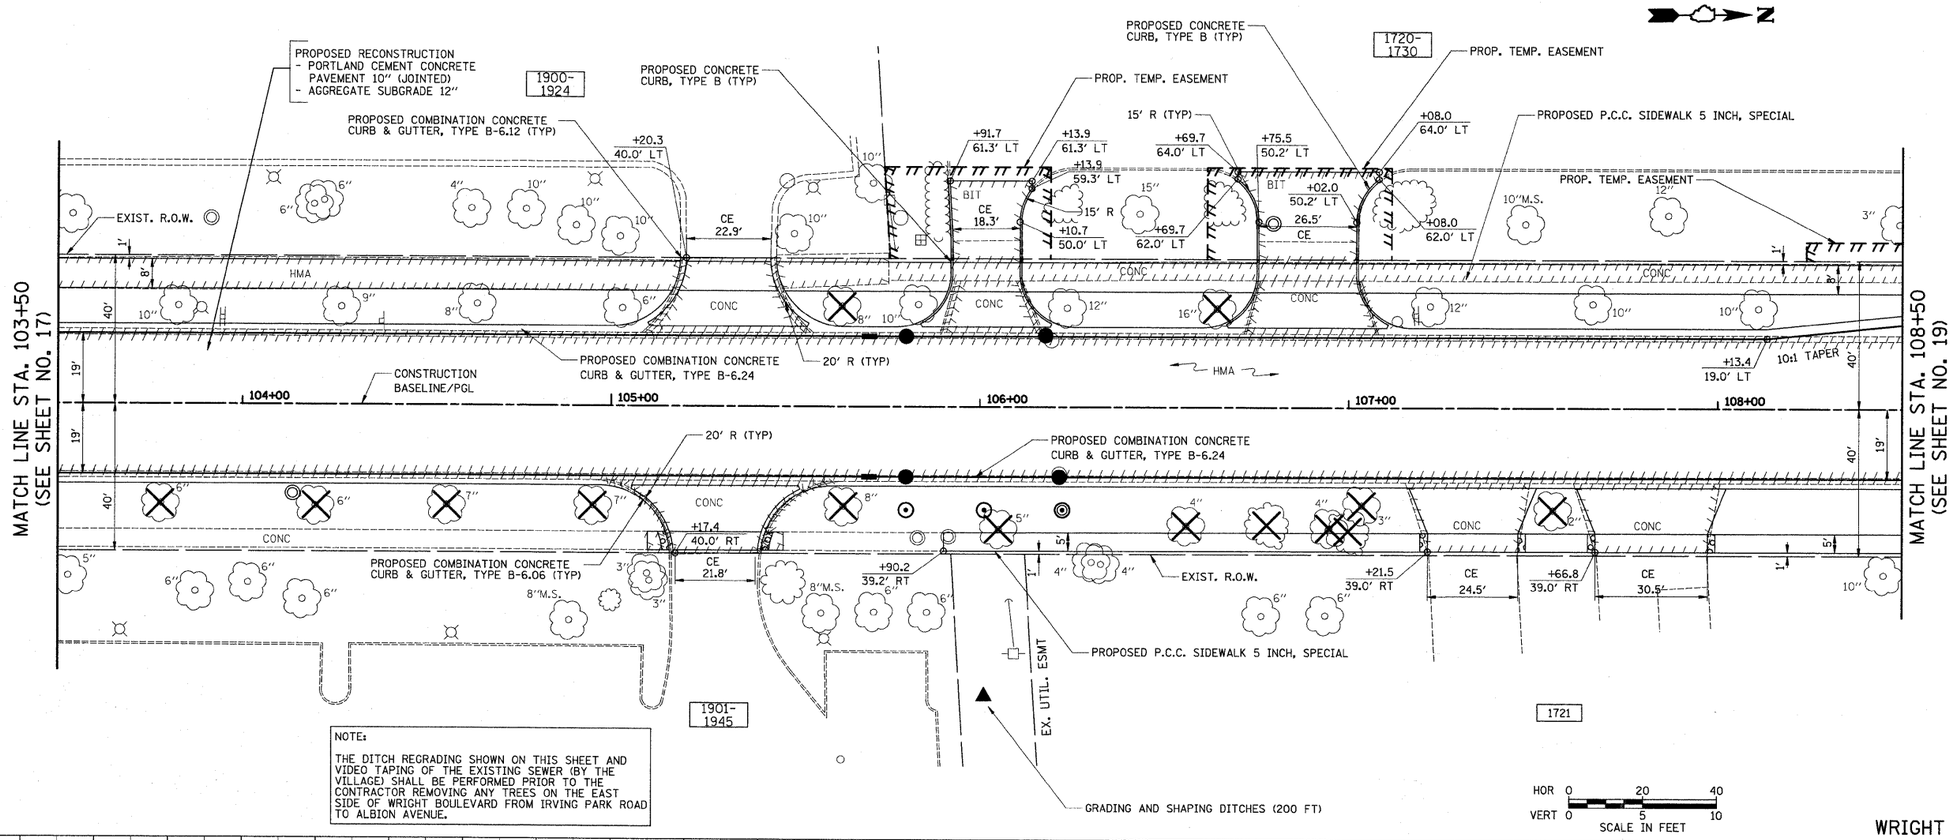

NOTE:

THE DITCH REGRADING SHOWN ON THIS SHEET AND VIDEO TAPING OF THE EXISTING SEWER (BY THE VILLAGE) SHALL BE PERFORMED PRIOR TO THE CONTRACTOR REMOVING ANY TREES ON THE EAST SIDE OF WRIGHT BOULEVARD FROM IRVING PARK ROAD TO ALBION AVENUE.

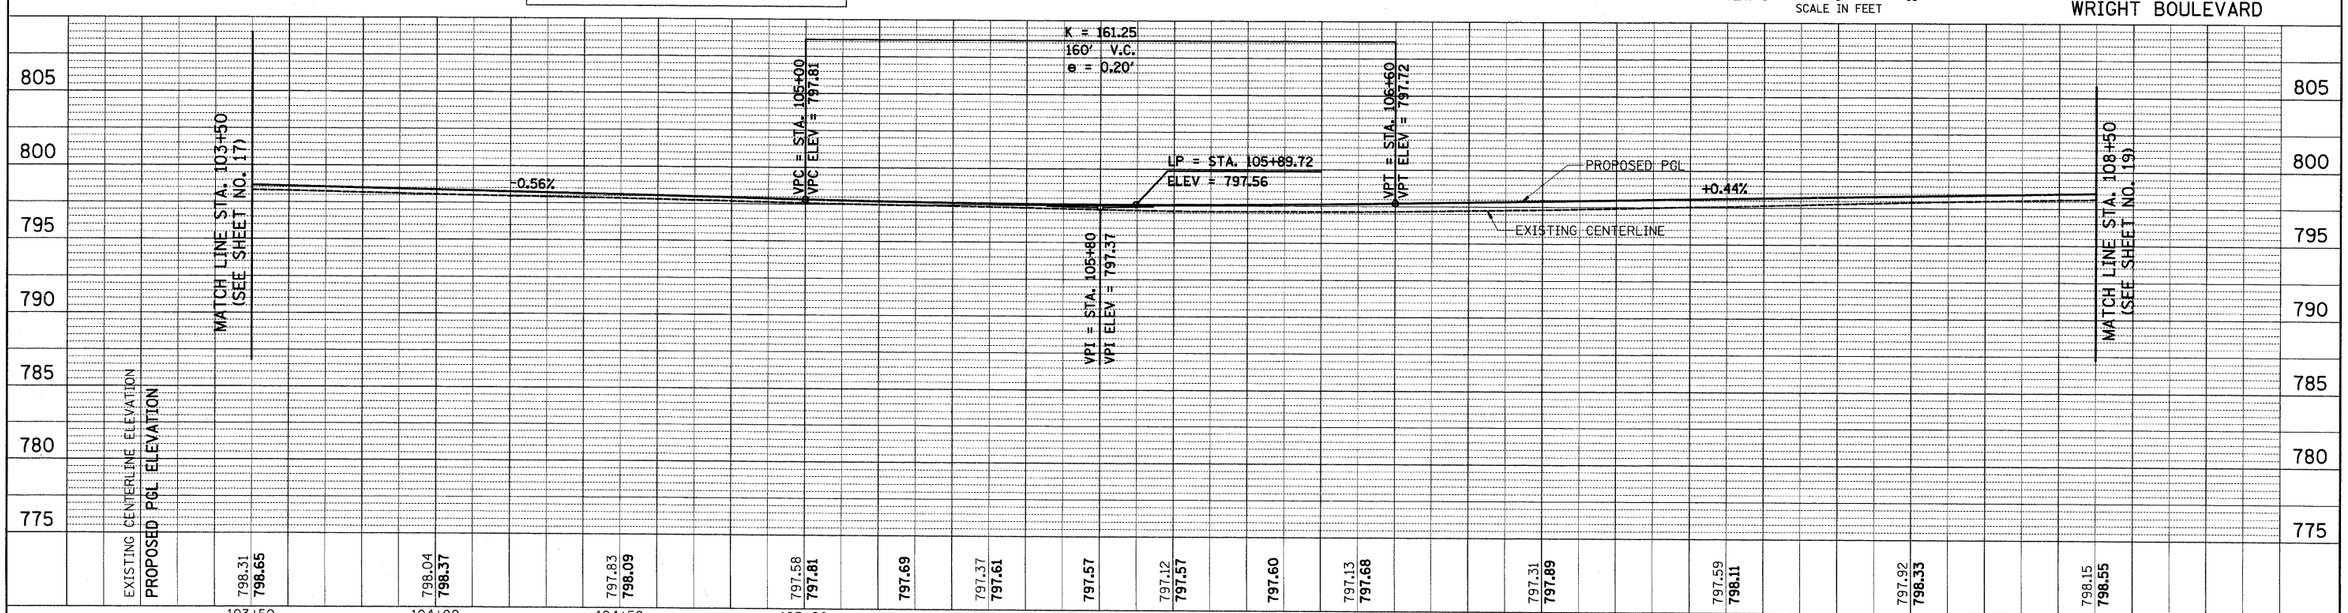

FILE NAME = ...\cad\sheets\2215_P&P 02.dgn	USER NAME = krk	DESIGNED - JAT	REVISED -
		DRAWN - JAT	REVISED -
	PLOT SCALE = 20.0000 ' / IN.	CHECKED - DJK	REVISED -
	PLOT DATE = 10/29/2009	DATE - 10-16-09	REVISED -

STATE OF ILLINOIS
DEPARTMENT OF TRANSPORTATION

WRIGHT BOULEVARD
PLAN & PROFILE

SCALE: 1" = 20' | SHEET NO. 2 OF 10 SHEETS | STA. 103+50 TO STA. 108+50

F.A.U. RTE.	SECTION	COUNTY	TOTAL SHEETS	SHEET NO.
1351	06-00090-00-PV	COOK	137	18

CONTRACT NO. 63378

FED. ROAD DIST. NO. 1 | ILLINOIS | FED. AID PROJECT ARA-M-8003 (809)

PLAN: SURVEYED / PLOTTED / ALIGNMENT CHECKED / RT. OF WAY CHECKED / CADD FILE NAME / NOTE BOOK NO. / BY / DATE

PROFILE: SURVEYED / PLOTTED / GRADES CHECKED / B.M. NOTED / STRUCTURE NOTATNS CHKD / NOTE BOOK NO. / BY / DATE