R.O.W., EROSION CONTROL, & SEEDING DETAILS

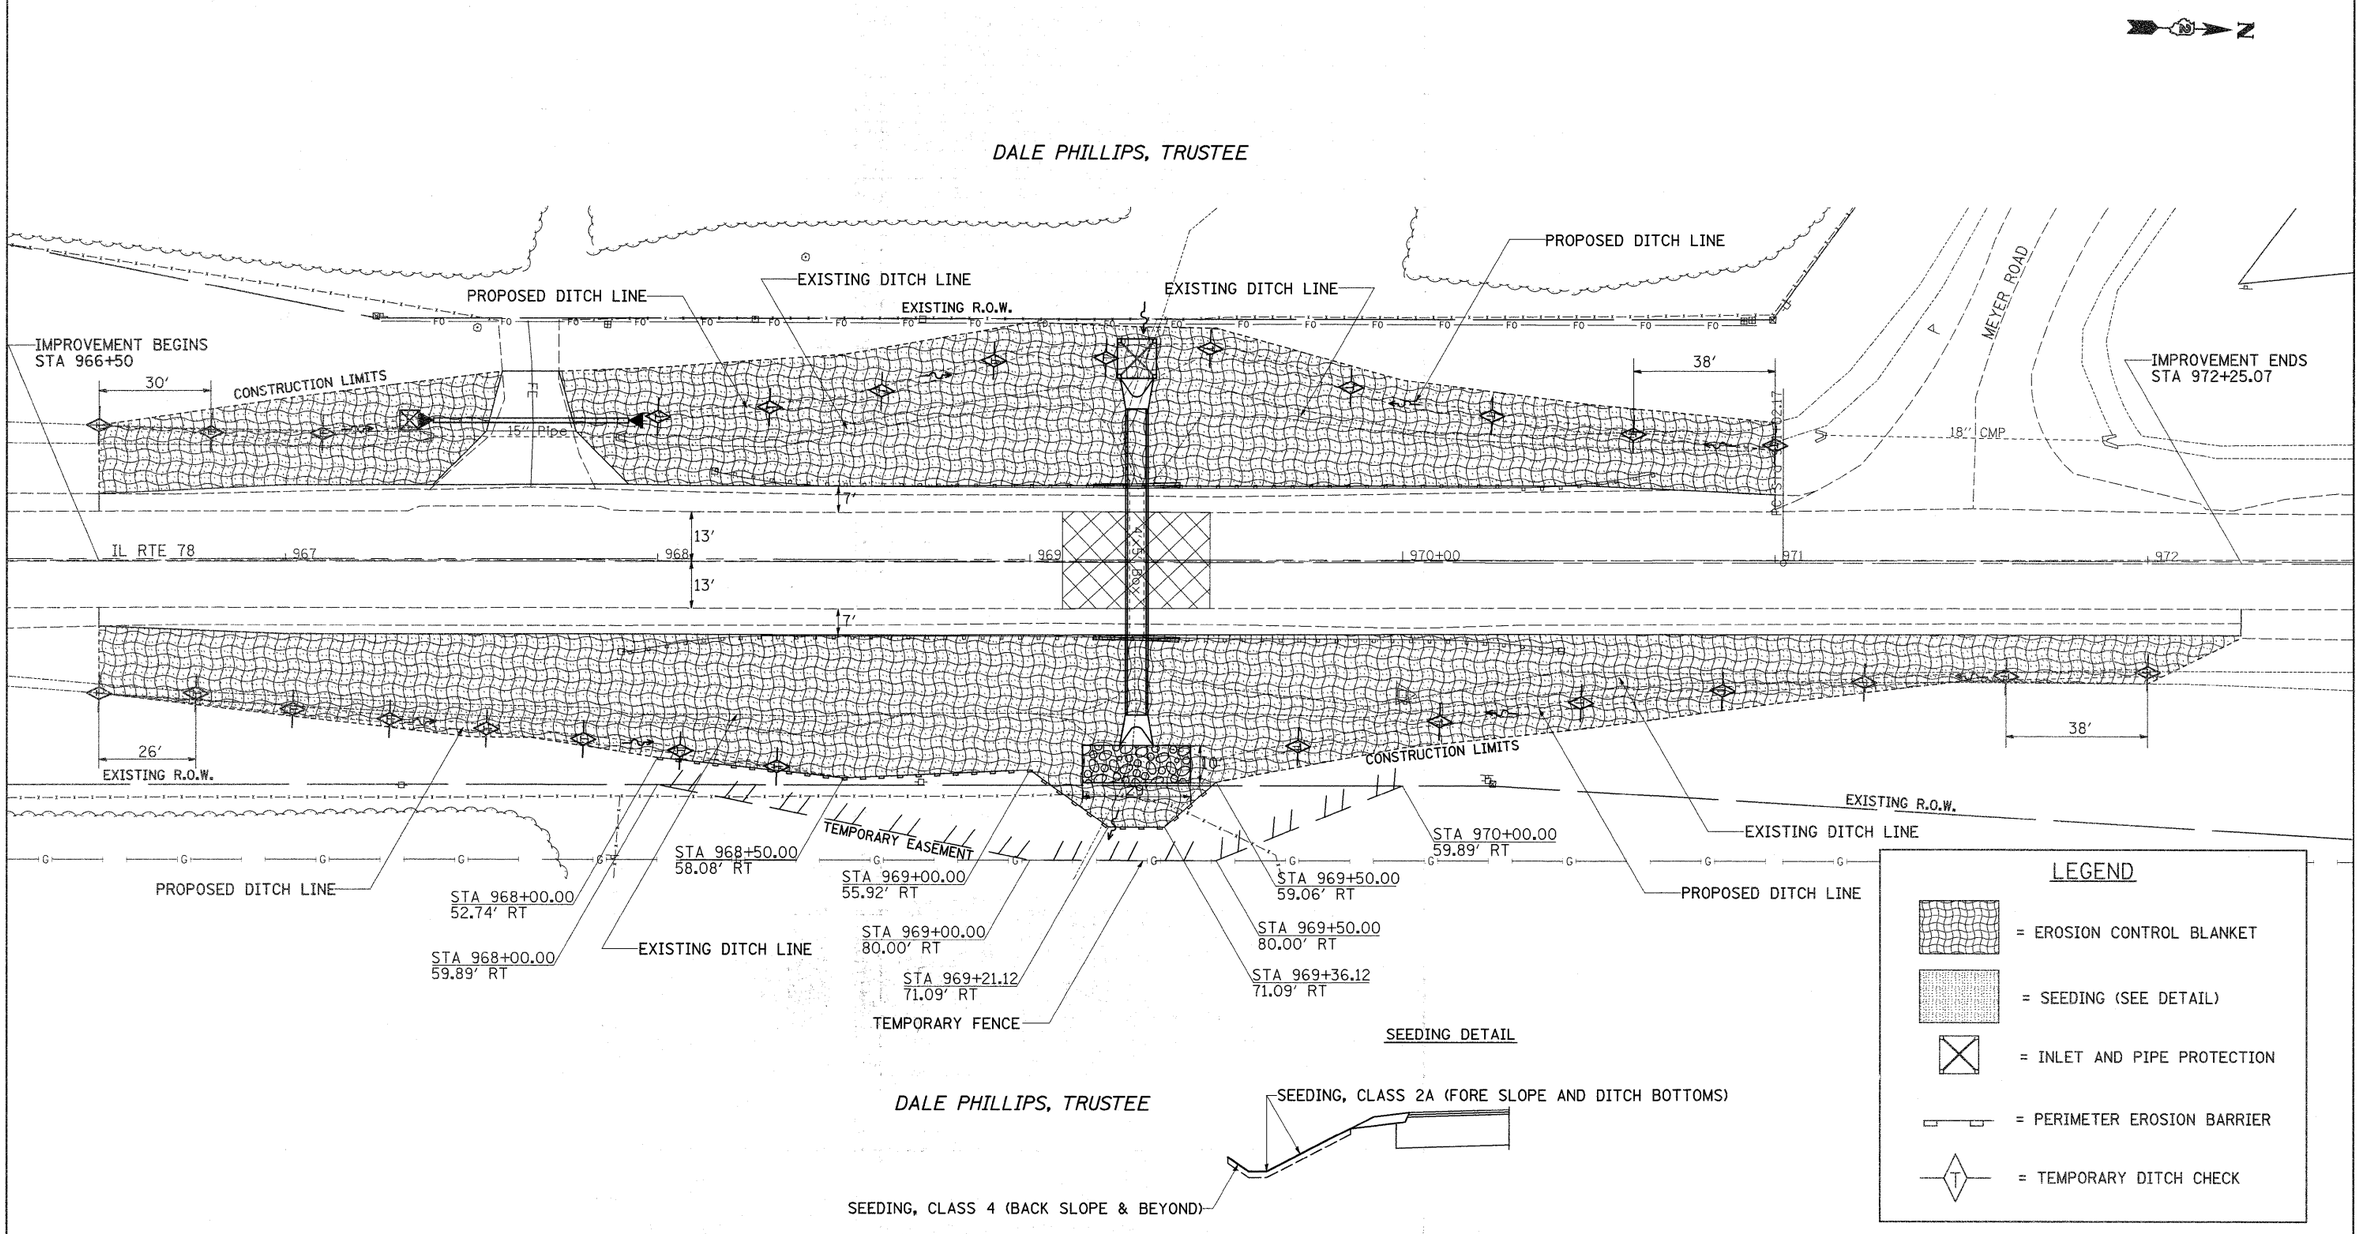

FILE NAME = c:\pw_work\PWIDOT\GOFFJL\dms37299\d0110[illegible]er.dgn	USER NAME = goffjl	DESIGNED -	REVISED -
		DRAWN -	REVISED -
	PLOT SCALE = 20.0000 ' / IN.	CHECKED -	REVISED -
	PLOT DATE = Mon Sep 21 07:54:29 2009	DATE -	REVISED -

STATE OF ILLINOIS
DEPARTMENT OF TRANSPORTATION

R.O.W., EROSION, & SEEDING DETAILS

SCALE: | SHEET NO. 2 OF 2 SHEETS | STA. | TO STA.

F.A.P. RTE.	SECTION	COUNTY	TOTAL SHEETS	SHEET NO.
650	104T-2	JO DAVIESS	53	24
		CONTRACT NO. 64C79		
FED. ROAD DIST. NO.	ILLINOIS	FED. AID PROJECT		