FINAL SURVEY	SURVEYED	BY
	PLOTTED	DATE
NOTE BOOK	TEMPLATE	
	AREAS	
NO.	AREAS CHECKED	

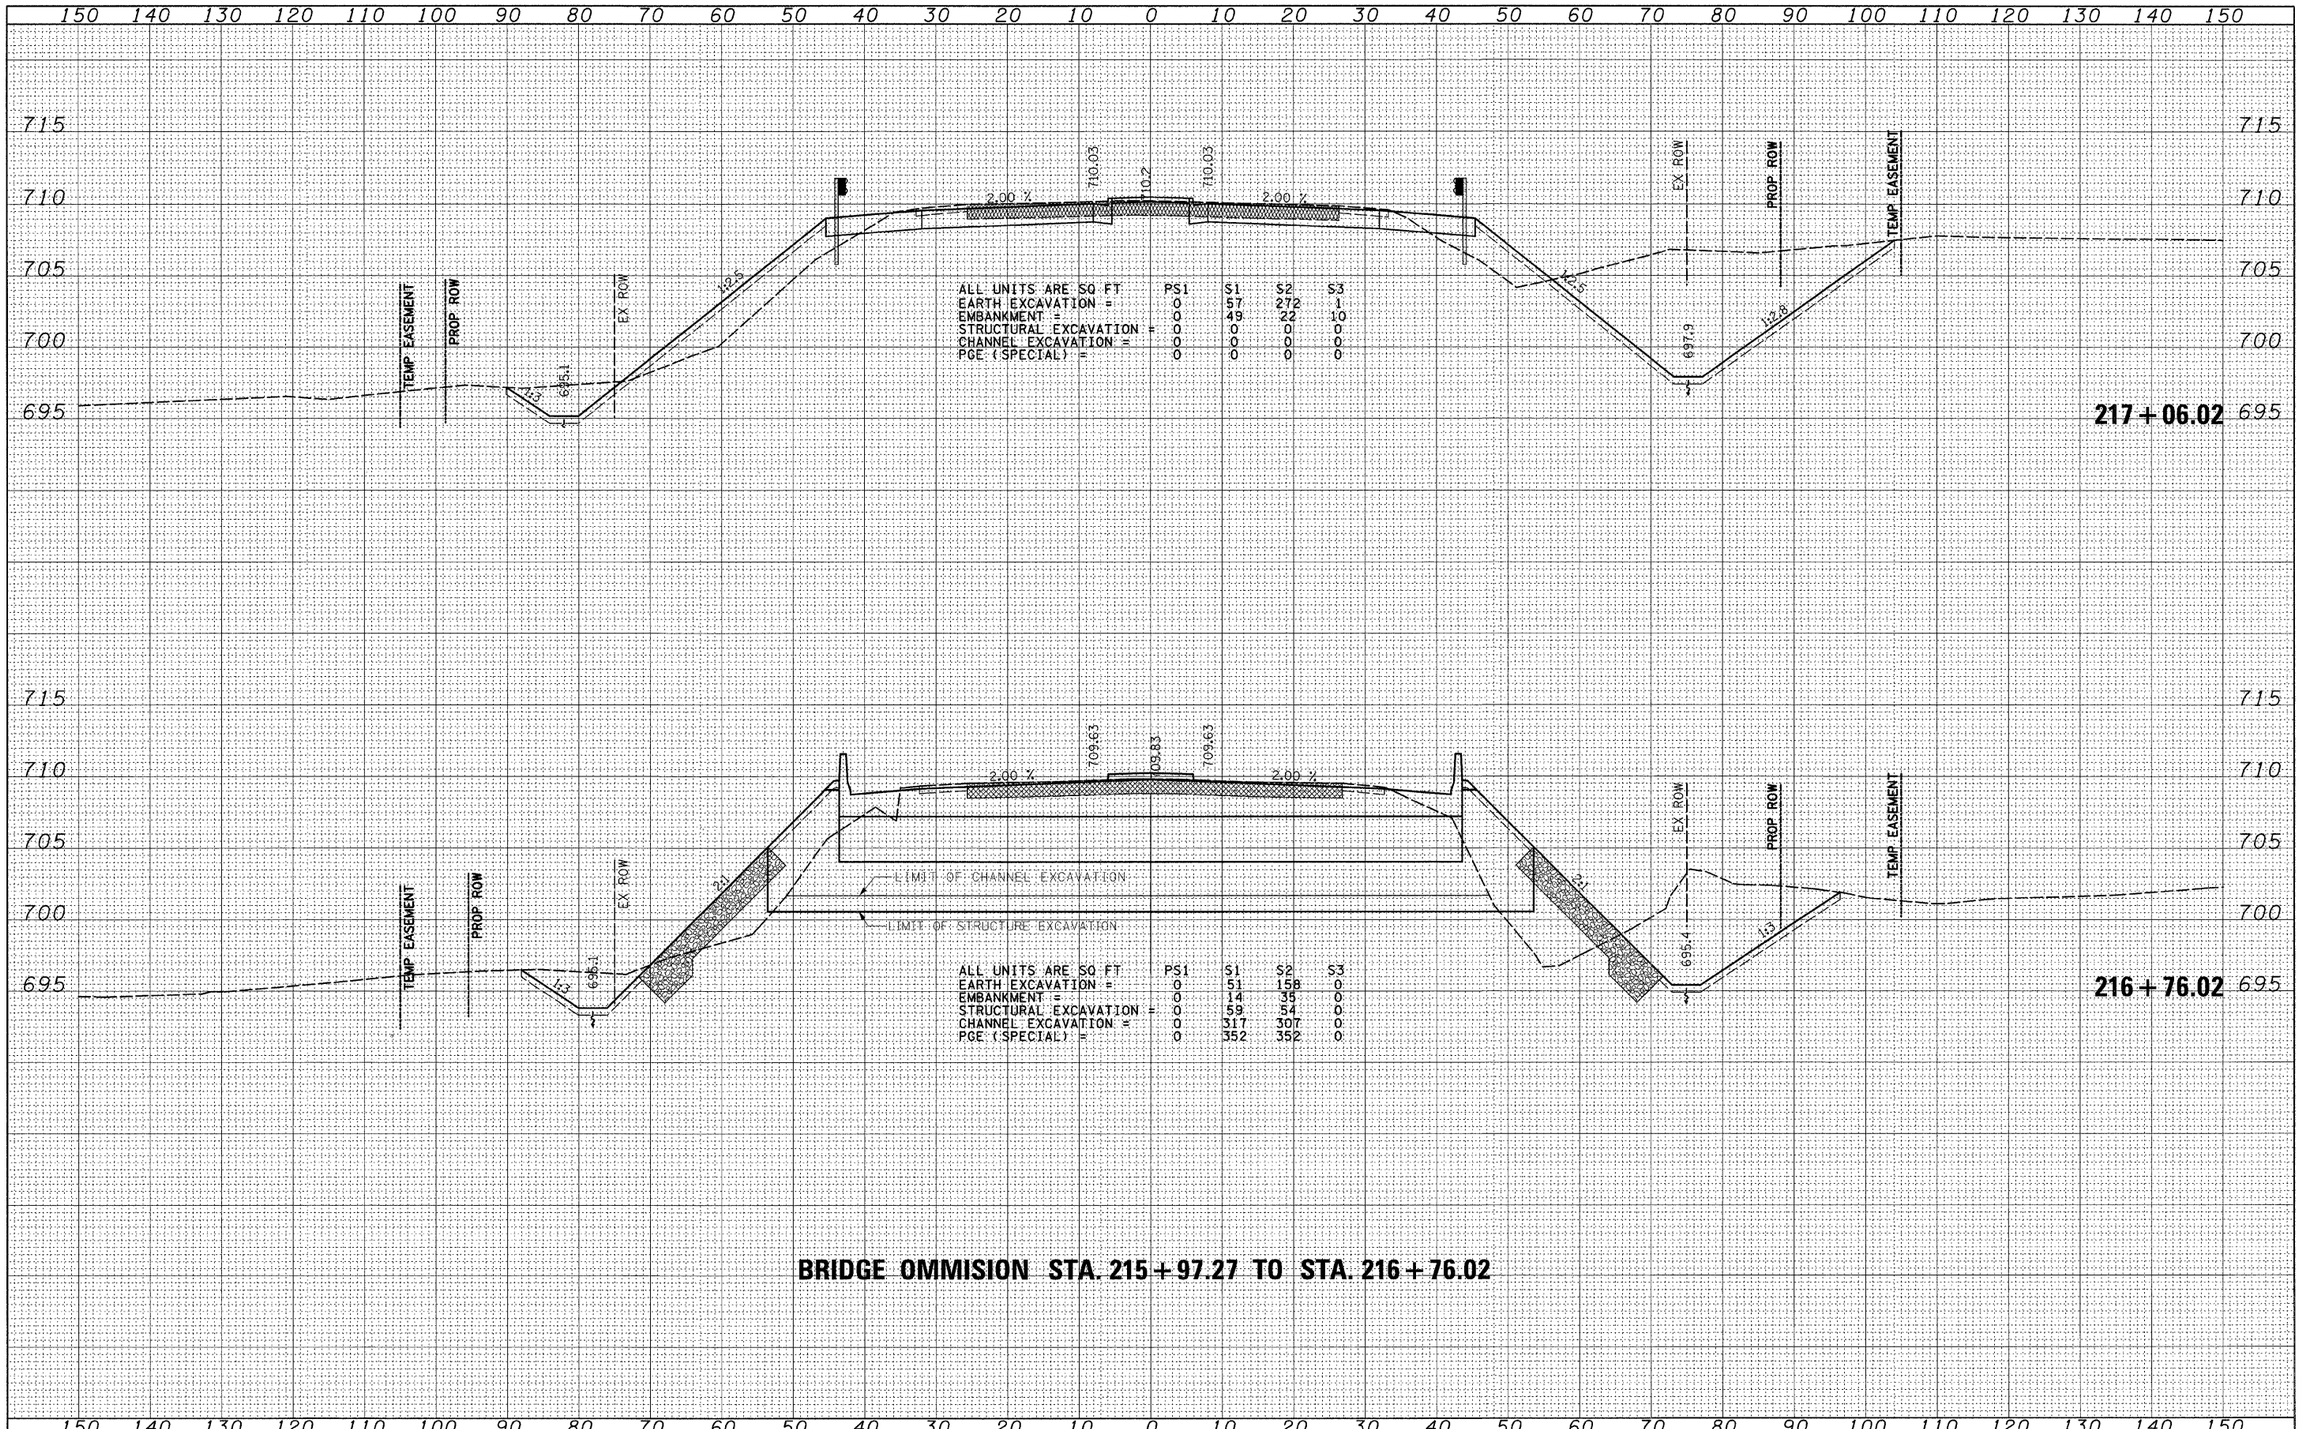

ORIGINAL SURVEY	SURVEYED	BY
	PLOTTED	DATE
NOTE BOOK	TEMPLATE	
	AREAS	
NO.	AREAS CHECKED	

BRIDGE OMMISION STA. 215 + 97.27 TO STA. 216 + 76.02

FILE NAME = $FILEL$	USER NAME = $USER$	DESIGNED -	REVISED -
		DRAWN -	REVISED -
	PLOT SCALE = $SCALE$	CHECKED -	REVISED -
	PLOT DATE = $DATE$	DATE -	REVISED -

STATE OF ILLINOIS
DEPARTMENT OF TRANSPORTATION

IL RTE 2 CROSS SECTIONS

SCALE: | SHEET NO. 6 OF 8 SHEETS | STA. 216+76.02 TO STA. 217+06.02

F.A.P. RTE.	SECTION	COUNTY	TOTAL SHEETS	SHEET NO.
742	34BR-1	WINNEBAGO	78	76
		CONTRACT NO. 64E68		
	ILLINOIS	FED. AID PROJECT		