APPROACH SLAB REMOVAL

PAVEMENT REMOVAL




PLAN
SURVEYED
PLOTTED
DRAWN
CROSS CHECKED
RT. OF WAY CHECKED
CADD FILE NAME
NOTE BOOK
NO.
BY
DATE

PROFILE
SURVEYED
PLOTTED
DRAWN
CROSS CHECKED
ELEV. NOTED
STRUCTURE NOTATIONS CHKD
NOTE BOOK
NO.
BY
DATE

BM 4: STA. 406±99, ±78 LT
RR SPIKE IN POWER POLE
ELEV = 609.29

BM 5: STA. 407±99, ±23 RT
BRASS DISK IN SE HEADWALL
ELEV = 612.86

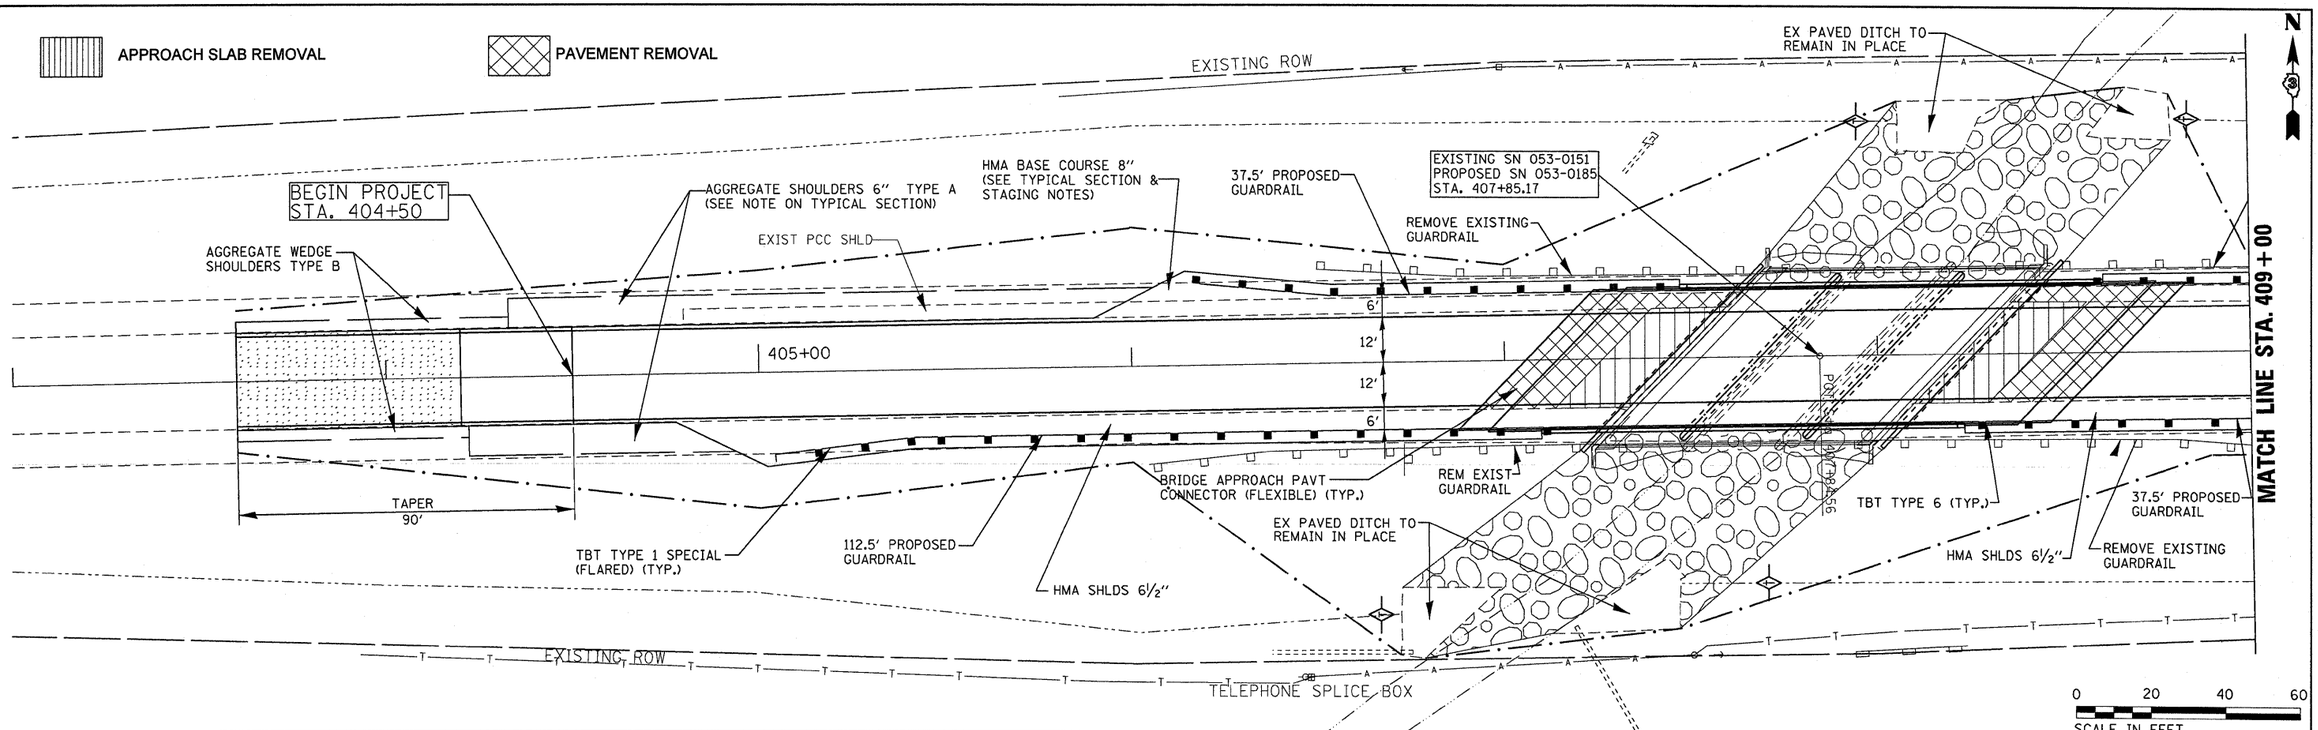


| | | | |
|---|---|---|---|
| FILE NAME = c:\pw_work\pwidot\duncanbd\dms32420\d366833-sht-plnprf.dgn | USER NAME = duncanbd | DESIGNED - | REVISED - |
| | | DRAWN - | REVISED - |
| | PLOT SCALE = 20.0000 ' / IN. | CHECKED - | REVISED - |
| | PLOT DATE = Oct 08, 2009 - 04:04:55 PM | DATE - | REVISED - |

**STATE OF ILLINOIS**
**DEPARTMENT OF TRANSPORTATION**

**PLAN AND PROFILE**

SCALE: 1:20 | SHEET NO. OF SHEETS | STA. 403+00 | TO STA. 409+00
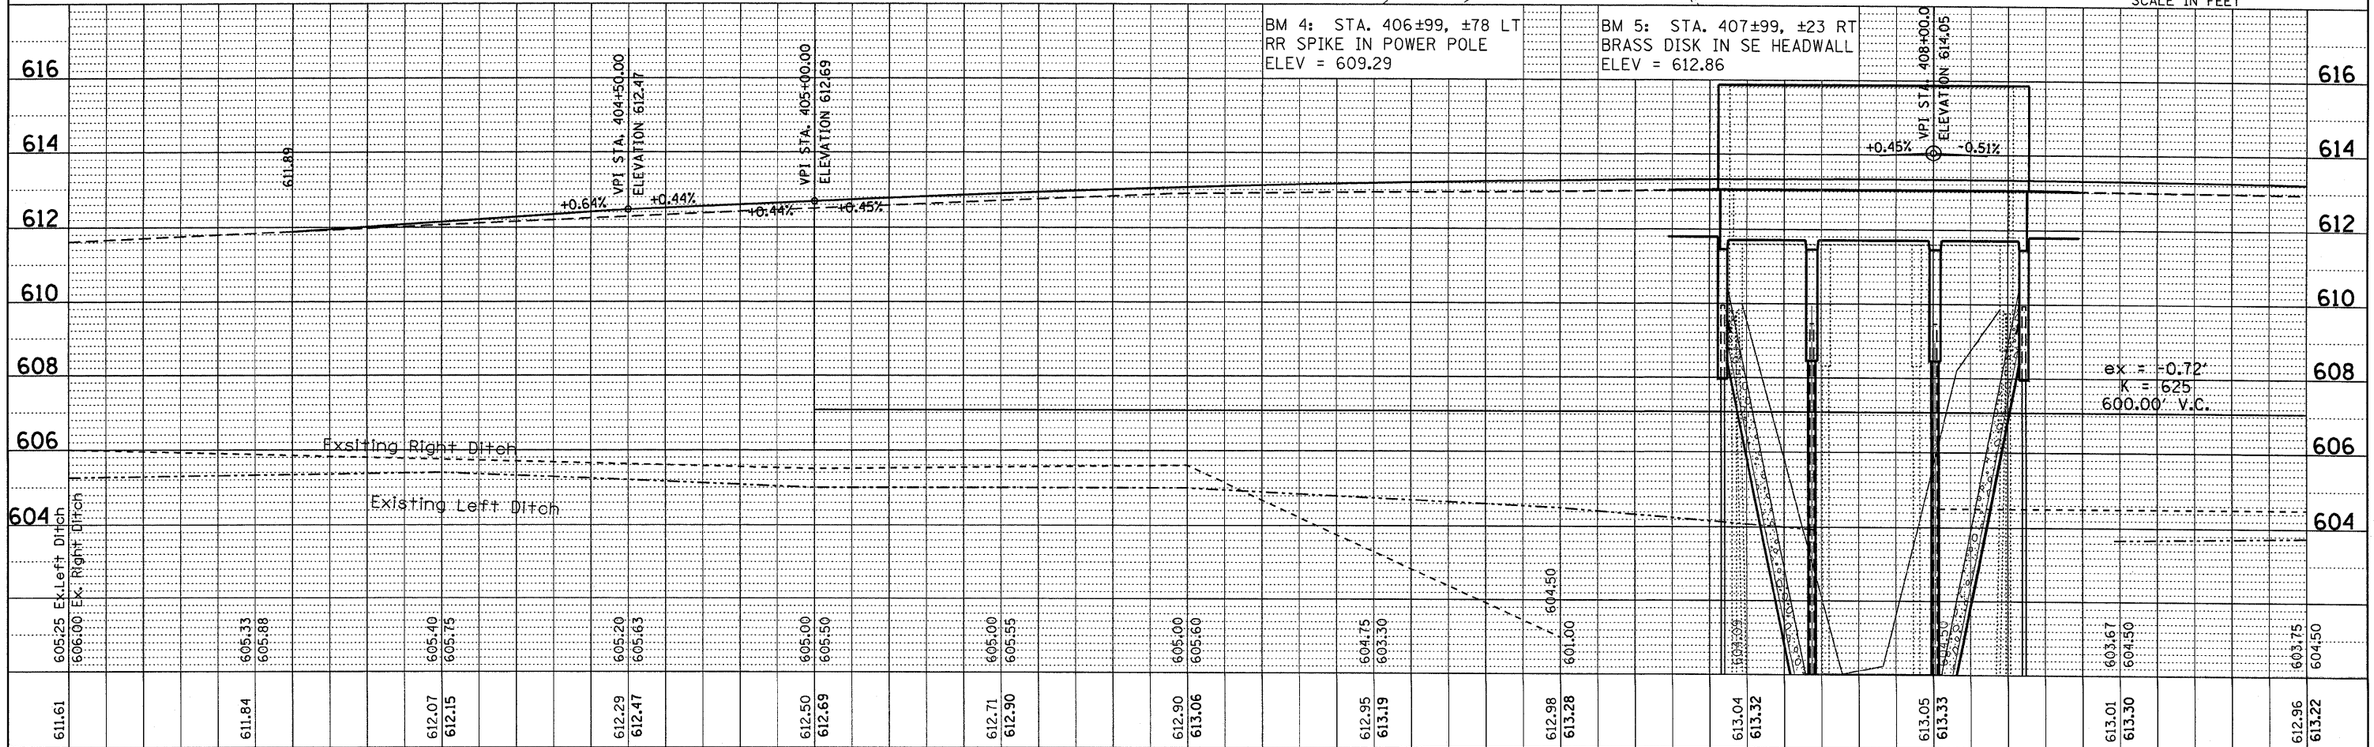
| F.A.P. RTE. | SECTION | COUNTY | TOTAL SHEETS | SHEET NO. |
|---|---|---|---|---|
| 41 | (15BR-3)-1 | LIVINGSTON | 45 | 8 |
| | | CONTRACT NO. 66833 | | |
| | ILLINOIS FED. AID PROJECT | | | |