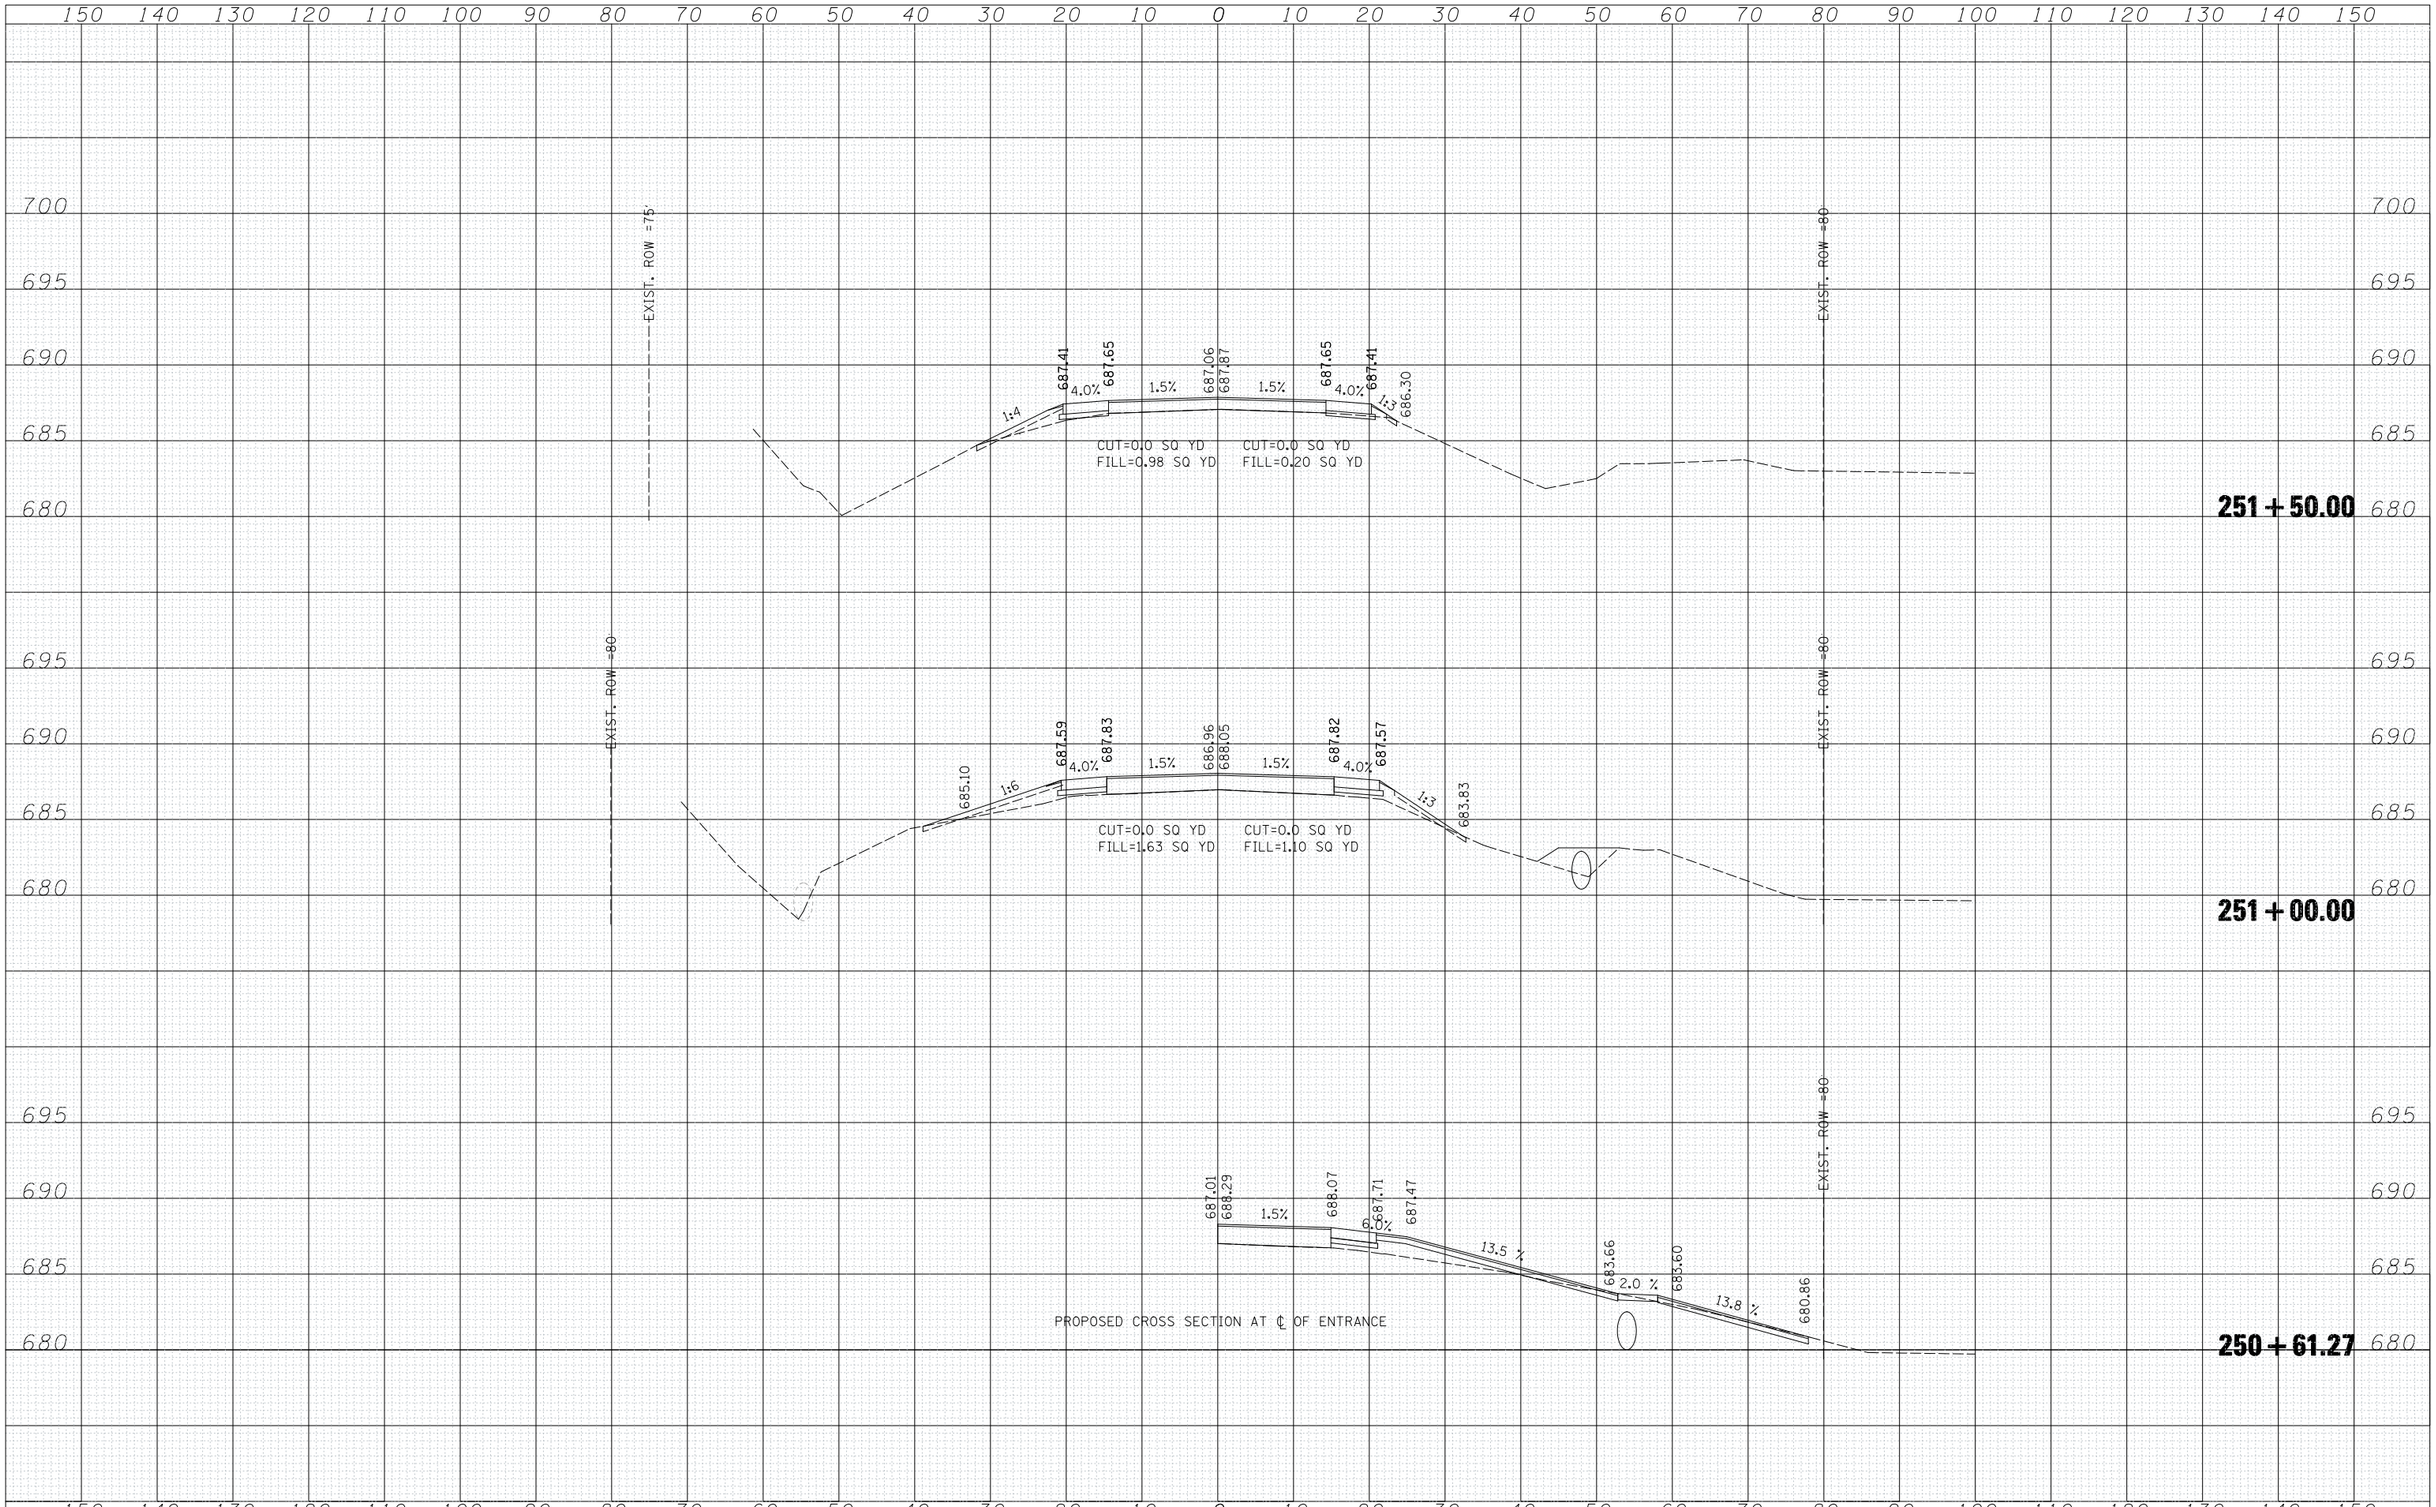

FINAL SURVEY	BY	DATE
SURVEYED		
PLOTTED		
TEMPLATE		
AREAS		
AREAS CHECKED		
NOTE BOOK NO.		

ORIGINAL SURVEY	BY	DATE
SURVEYED		
PLOTTED		
TEMPLATE		
AREAS		
AREAS CHECKED		
NOTE BOOK NO.		

FILE NAME = s:\jol\6300--6399\6346\021\micros\D570428-sht-XS.DGN	USER NAME = saran	DESIGNED -	REVISED -
		CHECKED -	REVISED -
	PLOT SCALE = 20.0000 ' / IN.	DRAWN -	REVISED -
	PLOT DATE = 10/21/2009	CHECKED -	REVISED -

STATE OF ILLINOIS
DEPARTMENT OF TRANSPORTATION

CROSS SECTIONS

SCALE: | SHEET NO. OF SHEETS | STA. 250+61.27 TO STA. 251+50.00

F.A.P. RTE.	SECTION	COUNTY	TOTAL SHEETS	SHEET NO.
326	(137BR)BR	CHAMPAIGN	75	73
		CONTRACT NO. 70428		

FED. ROAD DIST. NO. | ILLINOIS | FED. AID PROJECT