| FINAL SURVEY | | BY | DATE |
|---|---|---|---|
| NOTE BOOK | SURVEYED | | |
| NO. | PLOTTED | | |
| | TEMPLATE | | |
| | AREAS | | |
| | AREAS CHECKED | | |

| ORIGINAL SURVEY | | BY | DATE |
|---|---|---|---|
| NOTE BOOK | SURVEYED | | |
| NO. | PLOTTED | | |
| | TEMPLATE | | |
| | AREAS | | |
| | AREAS CHECKED | | |

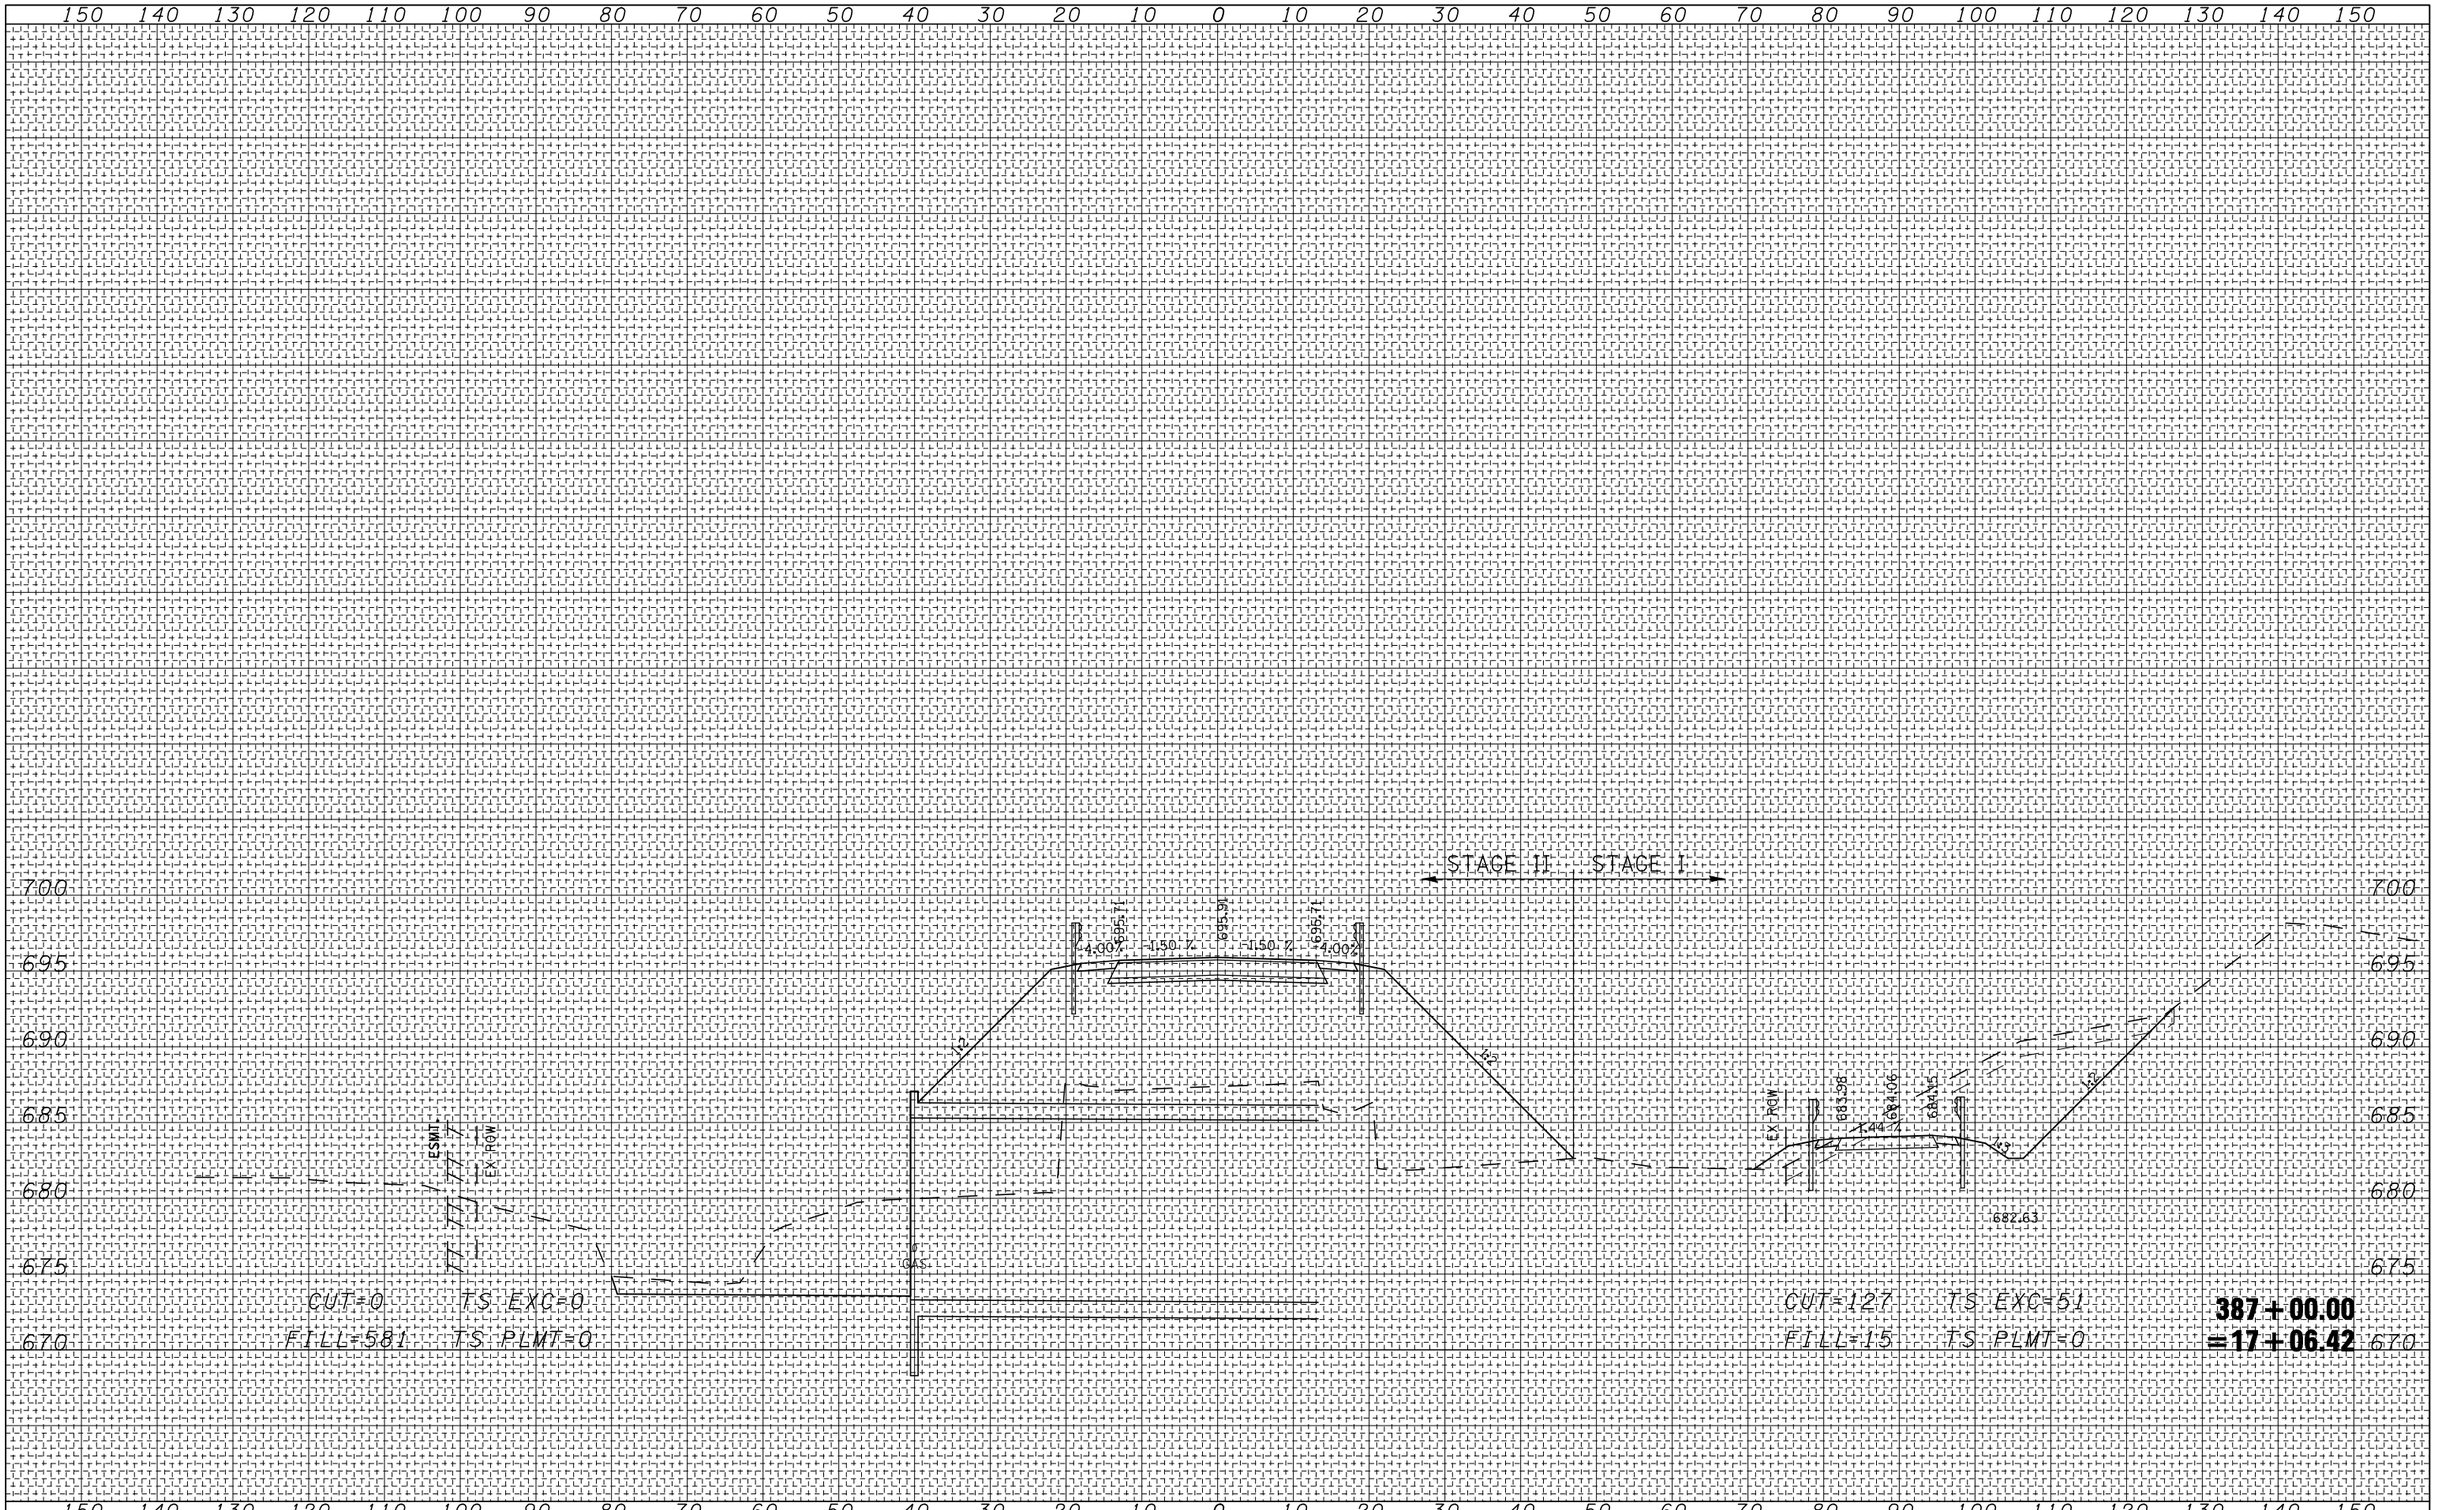


| | | | |
|---|---|---|---|
| FILE NAME = P:\0340802.01 Mud Creek\CADD Sheets\D570528-sht-xssht-const.dgn | USER NAME = rcook | DESIGNED - | REVISED - |
| | | DRAWN - | REVISED - |
| | PLOT SCALE = 20.0000 ' / IN. | CHECKED - | REVISED - |
| | PLOT DATE = 10/20/2009 | DATE - | REVISED - |

**STATE OF ILLINOIS**
**DEPARTMENT OF TRANSPORTATION**

**US ROUTE 136 (CONSTRUCTION)**

SCALE: | SHEET NO. 6 OF 16 SHEETS | STA. 387+00.00 TO STA. 387+00.00

| F.A.P. RTE. | SECTION | COUNTY | TOTAL SHEETS | SHEET NO. |
|---|---|---|---|---|
| 315 | 121-BR-1 | MCLEAN | 67 | 41 |
| | | CONTRACT NO. 70528 | | |
| FED. ROAD DIST. NO. | ILLINOIS | FED. AID PROJECT | | |