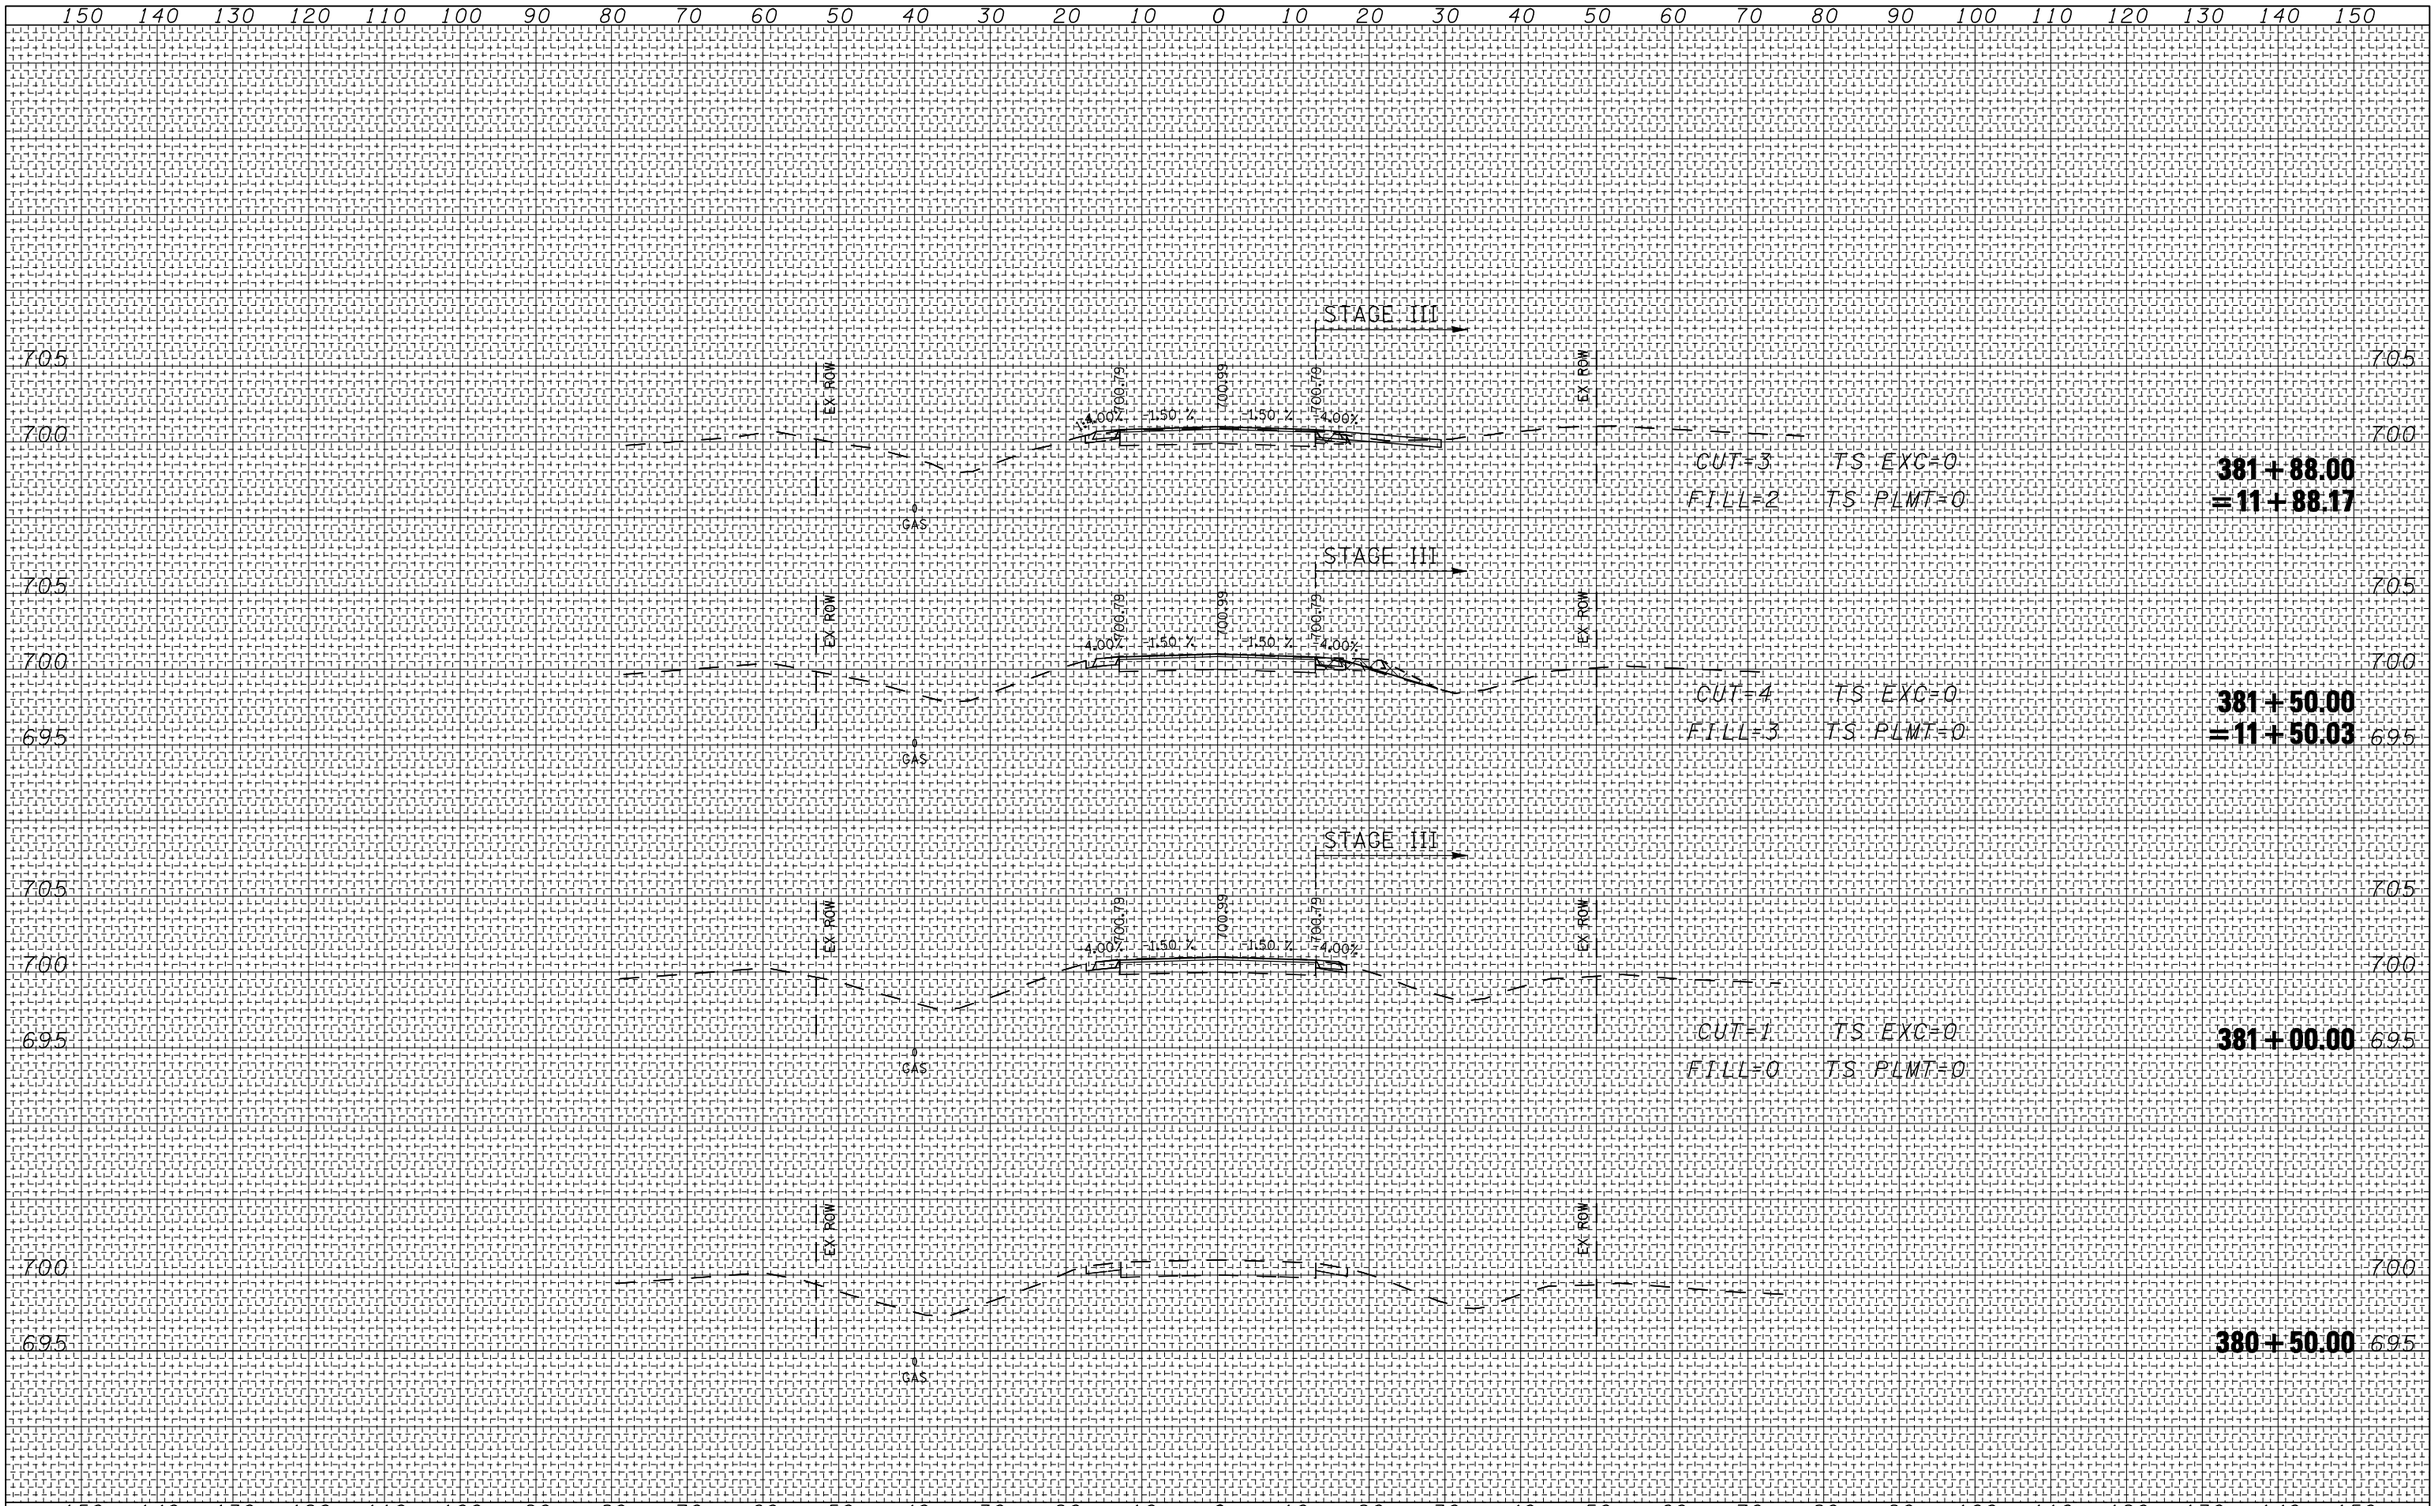

FINAL SURVEY	BY	DATE
SURVEYED		
PLOTTED		
TEMPLATE		
AREAS		
AREAS CHECKED		
NOTE BOOK NO.		

ORIGINAL SURVEY	BY	DATE
SURVEYED		
PLOTTED		
TEMPLATE		
AREAS		
AREAS CHECKED		
NOTE BOOK NO.		

FILE NAME = P:\0340802.01 Mud Creek\CADD Sheets\D570528-sht-xssht.dgn	USER NAME = rcook	DESIGNED -	REVISED -
		DRAWN -	REVISED -
	PLOT SCALE = 20.0000 ' / IN.	CHECKED -	REVISED -
	PLOT DATE = 10/20/2009	DATE -	REVISED -

STATE OF ILLINOIS
DEPARTMENT OF TRANSPORTATION

US ROUTE 136 (FINAL GRADING)

SCALE: | SHEET NO. 1 OF 16 SHEETS | STA. 380+50.00 TO STA. 381+88.00

F.A.P. RTE.	SECTION	COUNTY	TOTAL SHEETS	SHEET NO.
315	121-BR-1	MCLEAN	67	52

CONTRACT NO. 70528

FED. ROAD DIST. NO. | ILLINOIS | FED. AID PROJECT