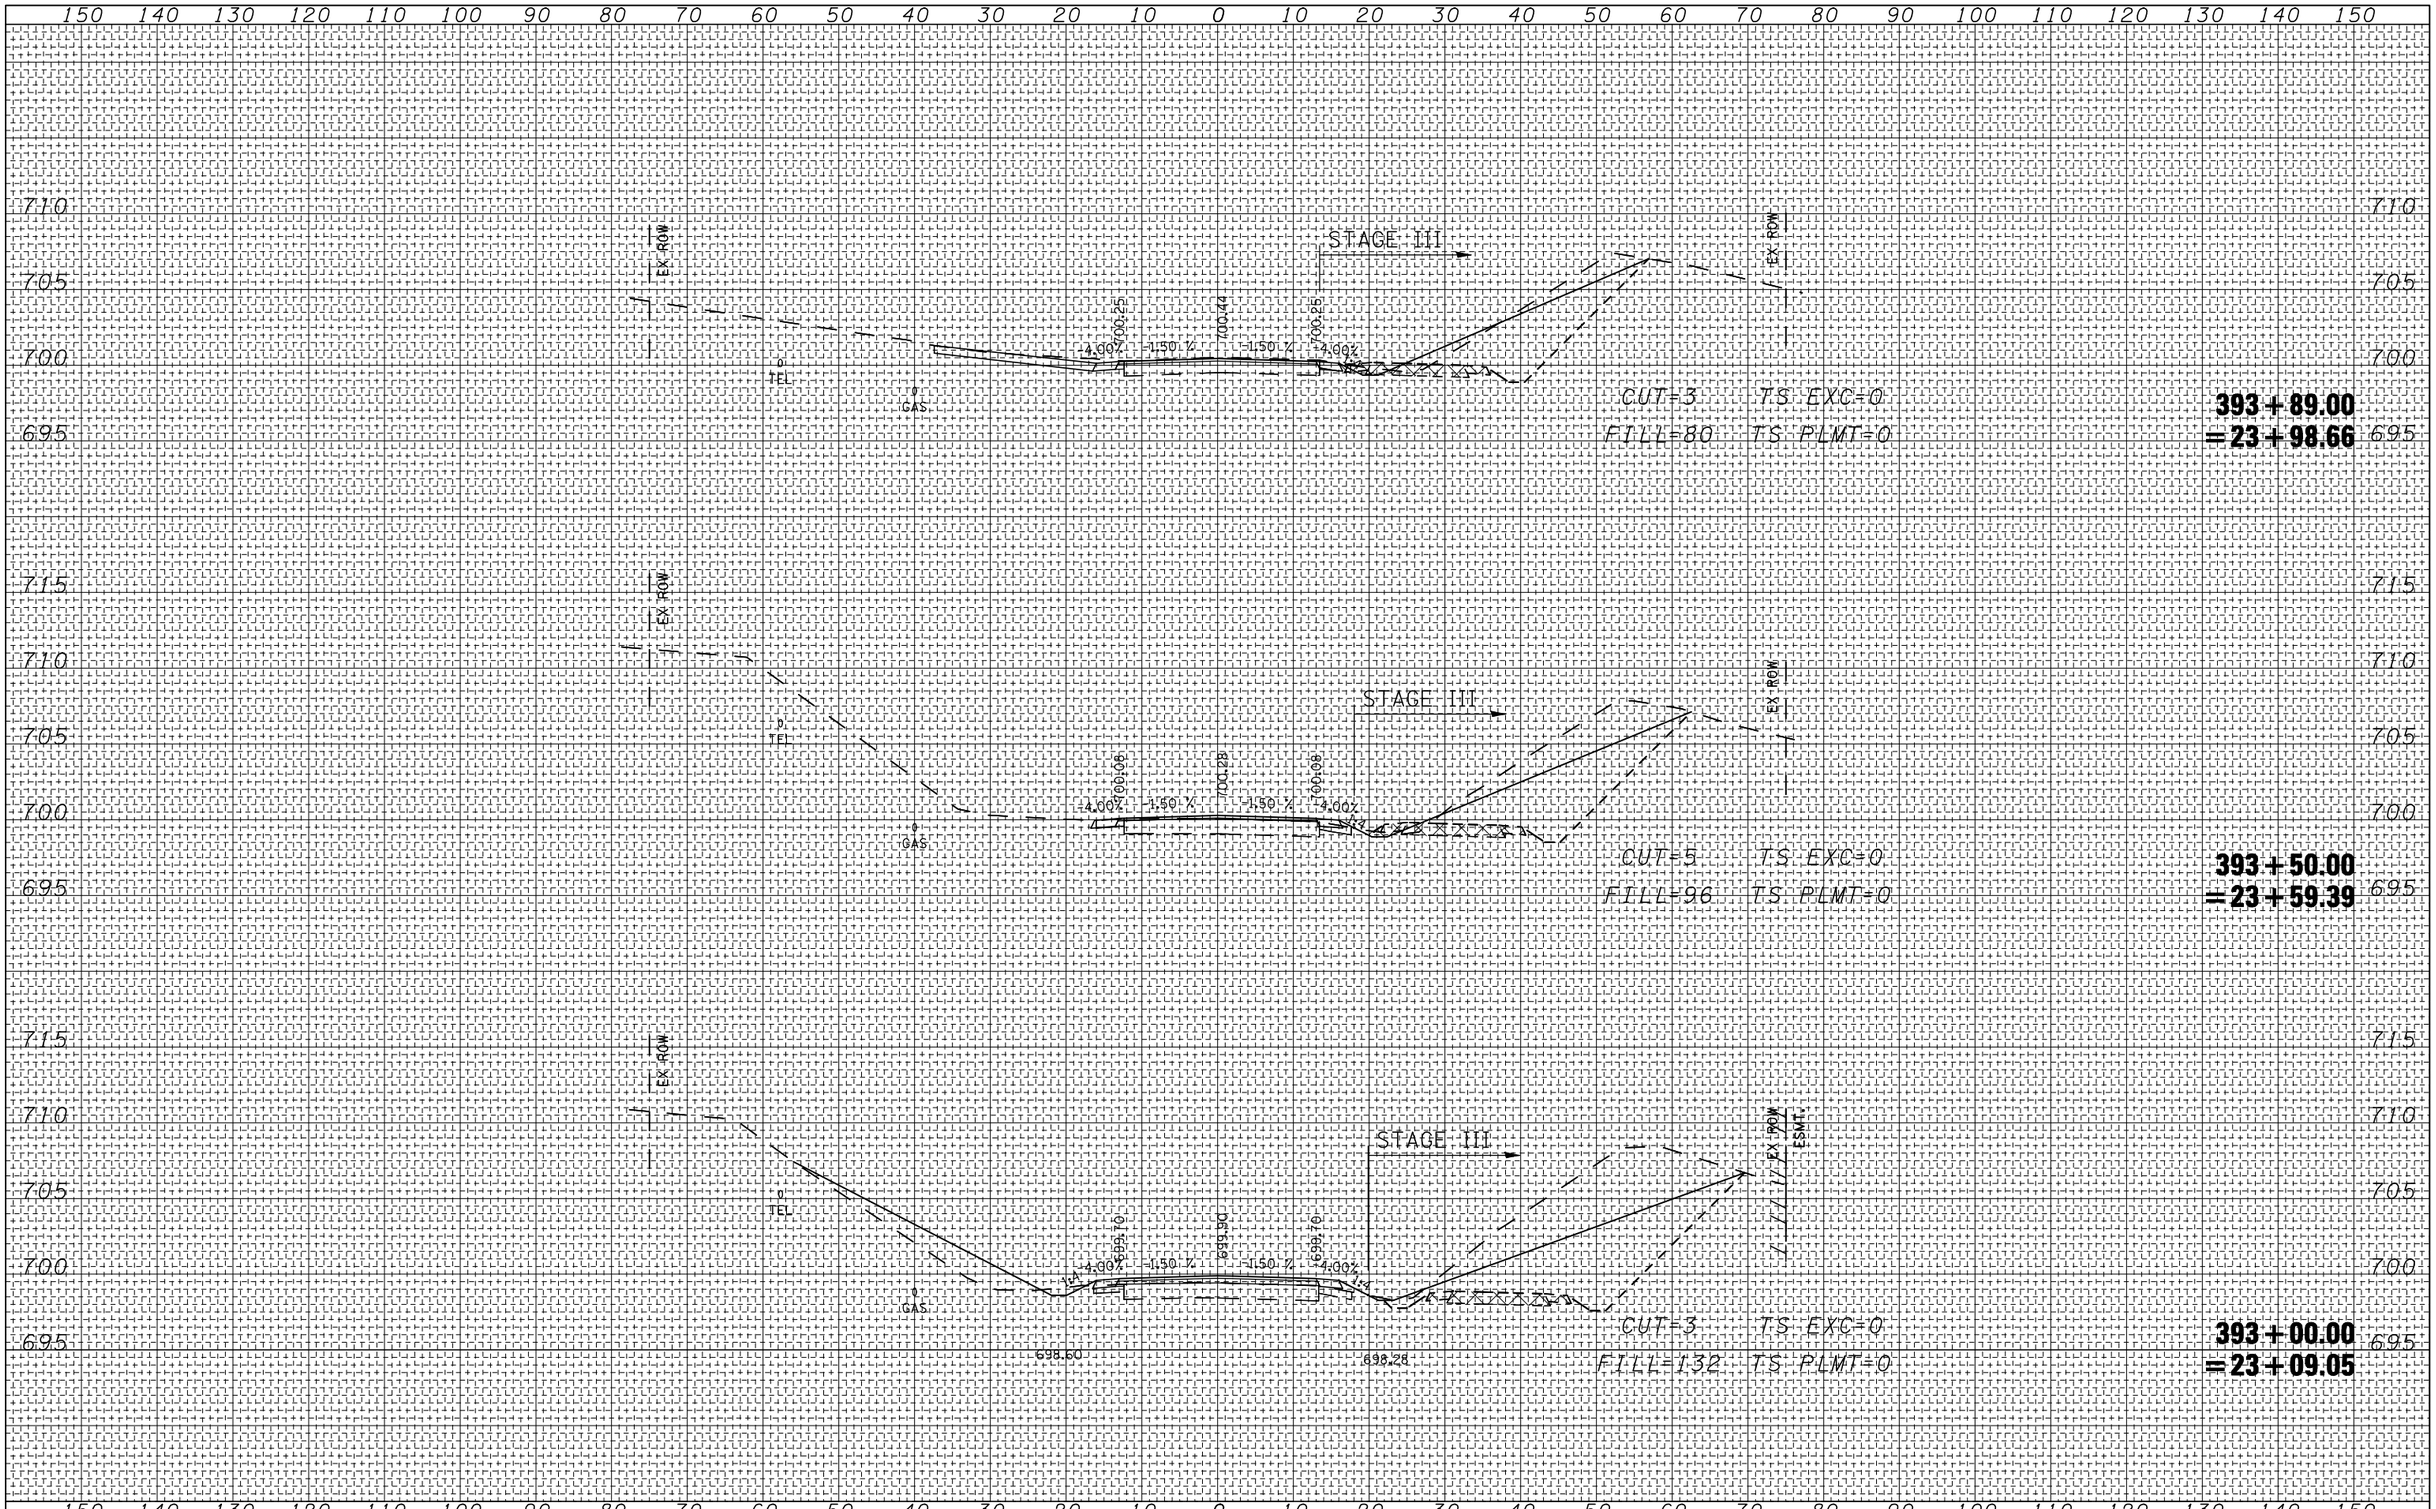

FILE NAME = P:\0340802.01 Mud Creek\CADD Sheets\D570528-sht-xsshtdgn	USER NAME = rcook	DESIGNED -	REVISED -	STATE OF ILLINOIS DEPARTMENT OF TRANSPORTATION	US ROUTE 136 (FINAL GRADING)	F.A.P. RTE.	SECTION	COUNTY	TOTAL SHEETS	SHEET NO.
		DRAWN -	REVISED -			315	121-BR-1	MCLEAN	67	64
	PLOT SCALE = 20.0000 ' / IN.	CHECKED -	REVISED -					CONTRACT NO. 70528		
	PLOT DATE = 10/20/2009	DATE -	REVISED -		SCALE: SHEET NO. 13 OF 16 SHEETS STA. 393+00.00 TO STA. 393+89.00	FED. ROAD DIST. NO.	ILLINOIS	FED. AID PROJECT		

FINAL SURVEY — NOTE BOOK NO. — SURVEYED / PLOTTED / TEMPLATE / AREAS / AREAS CHECKED — BY — DATE

ORIGINAL SURVEY — NOTE BOOK NO. — SURVEYED / PLOTTED / TEMPLATE / AREAS / AREAS CHECKED — BY — DATE